Appendix 3.3.5-A

Alternative E, E-W Corridor CFX Portion Plan

AAF RAILWAY AT OOCEA
ALTERNATIVE E PLANSET

AAF RAILWAY AT OOCEA, ALTERNATIVE E

ALL ABOARD FLORIDA INTERCITY PASSENGER RAIL PROJECT

U.S Department of Transportation
Federal Railroad Administration

$USER$ $DATE$ $TIME$ $FILE$

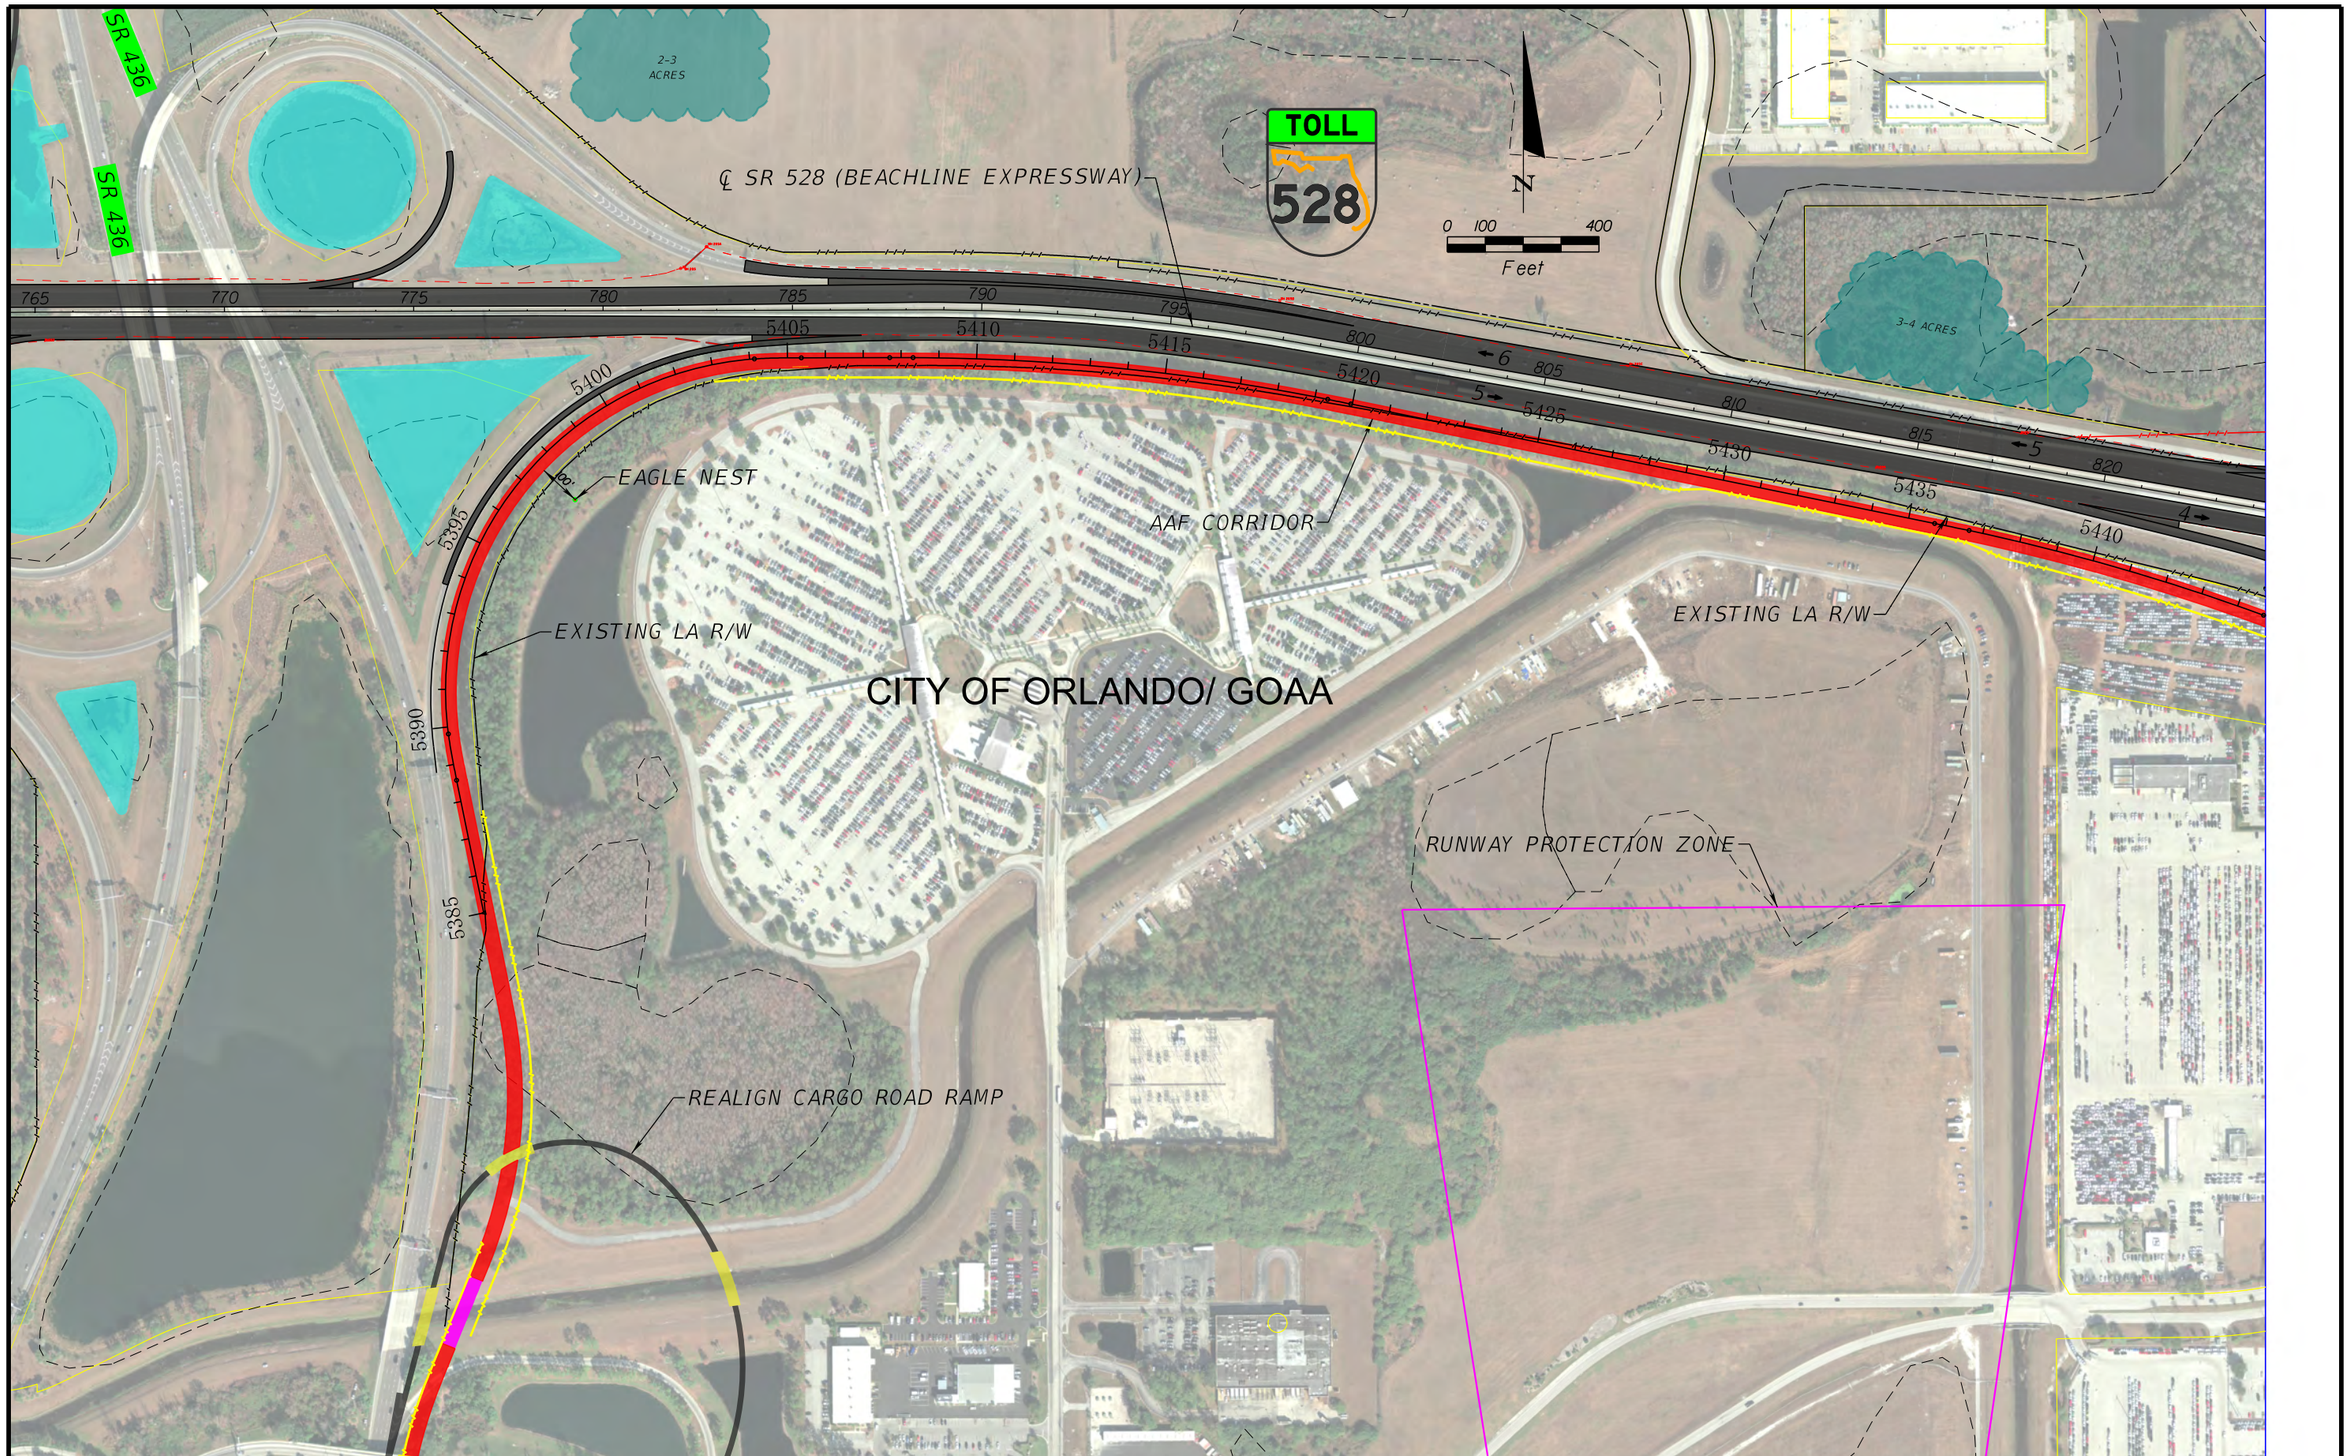

EXPLANATION OF FEATURES

- AAF AT GRADE (≤8')
- AAF ABOVE GRADE (>8')
- AAF IN BOX SECTION
- AAF BRIDGE
- ROADWAY BRIDGE
- EXIST POND
- PROPOSED POND BY AAF
- PROPOSED (ULTIMATE) POND BY OOCEA OR FDOT
- PROPOSED ROW (AAF)
- WETLAND BOUNDARY

AAF RAILWAY AT OOCEA, ALTERNATIVE E

ALL ABOARD FLORIDA INTERCITY PASSENGER RAIL PROJECT

U.S Department of Transportation
Federal Railroad Administration

$USER$ $DATE$ $TIME$ $FILE$

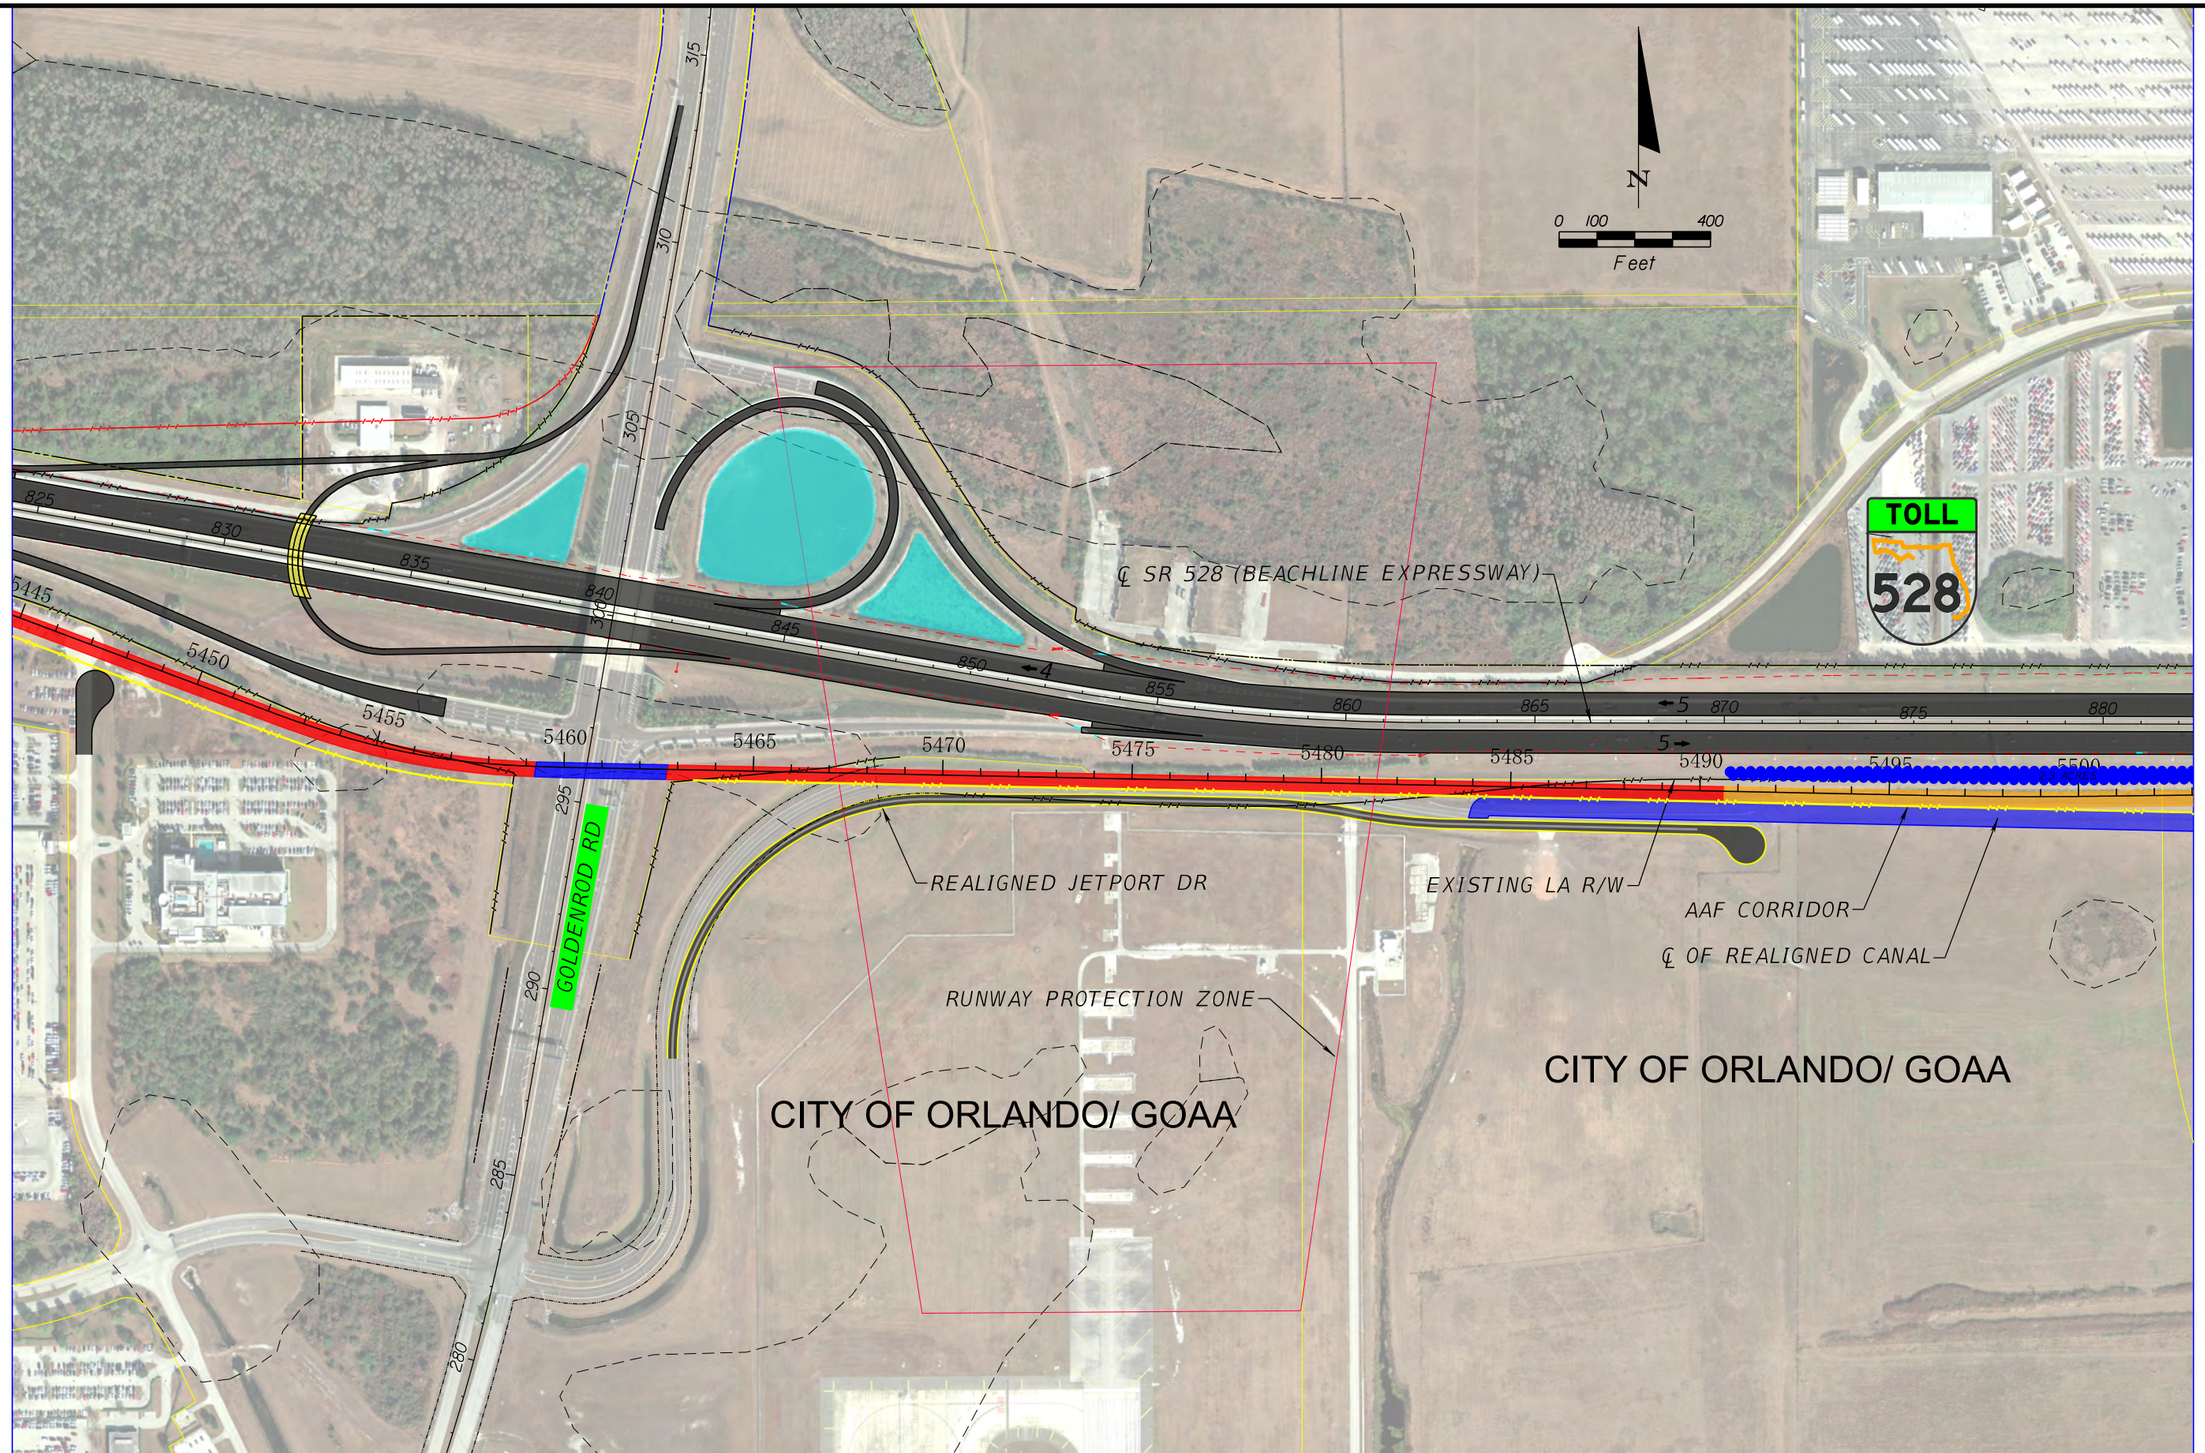

EXPLANATION OF FEATURES

- AAF AT GRADE (≤8')
- AAF ABOVE GRADE (>8')
- AAF IN BOX SECTION
- AAF BRIDGE
- ROADWAY BRIDGE
- EXIST POND
- PROPOSED POND BY AAF
- PROPOSED (ULTIMATE) POND BY OOCEA OR FDOT
- PROPOSED ROW (AAF)
- WETLAND BOUNDARY

AAF RAILWAY AT OOCEA, ALTERNATIVE E

ALL ABOARD FLORIDA INTERCITY PASSENGER RAIL PROJECT

U.S Department of Transportation
Federal Railroad Administration

$USERS $DATES $TIMES $FILES

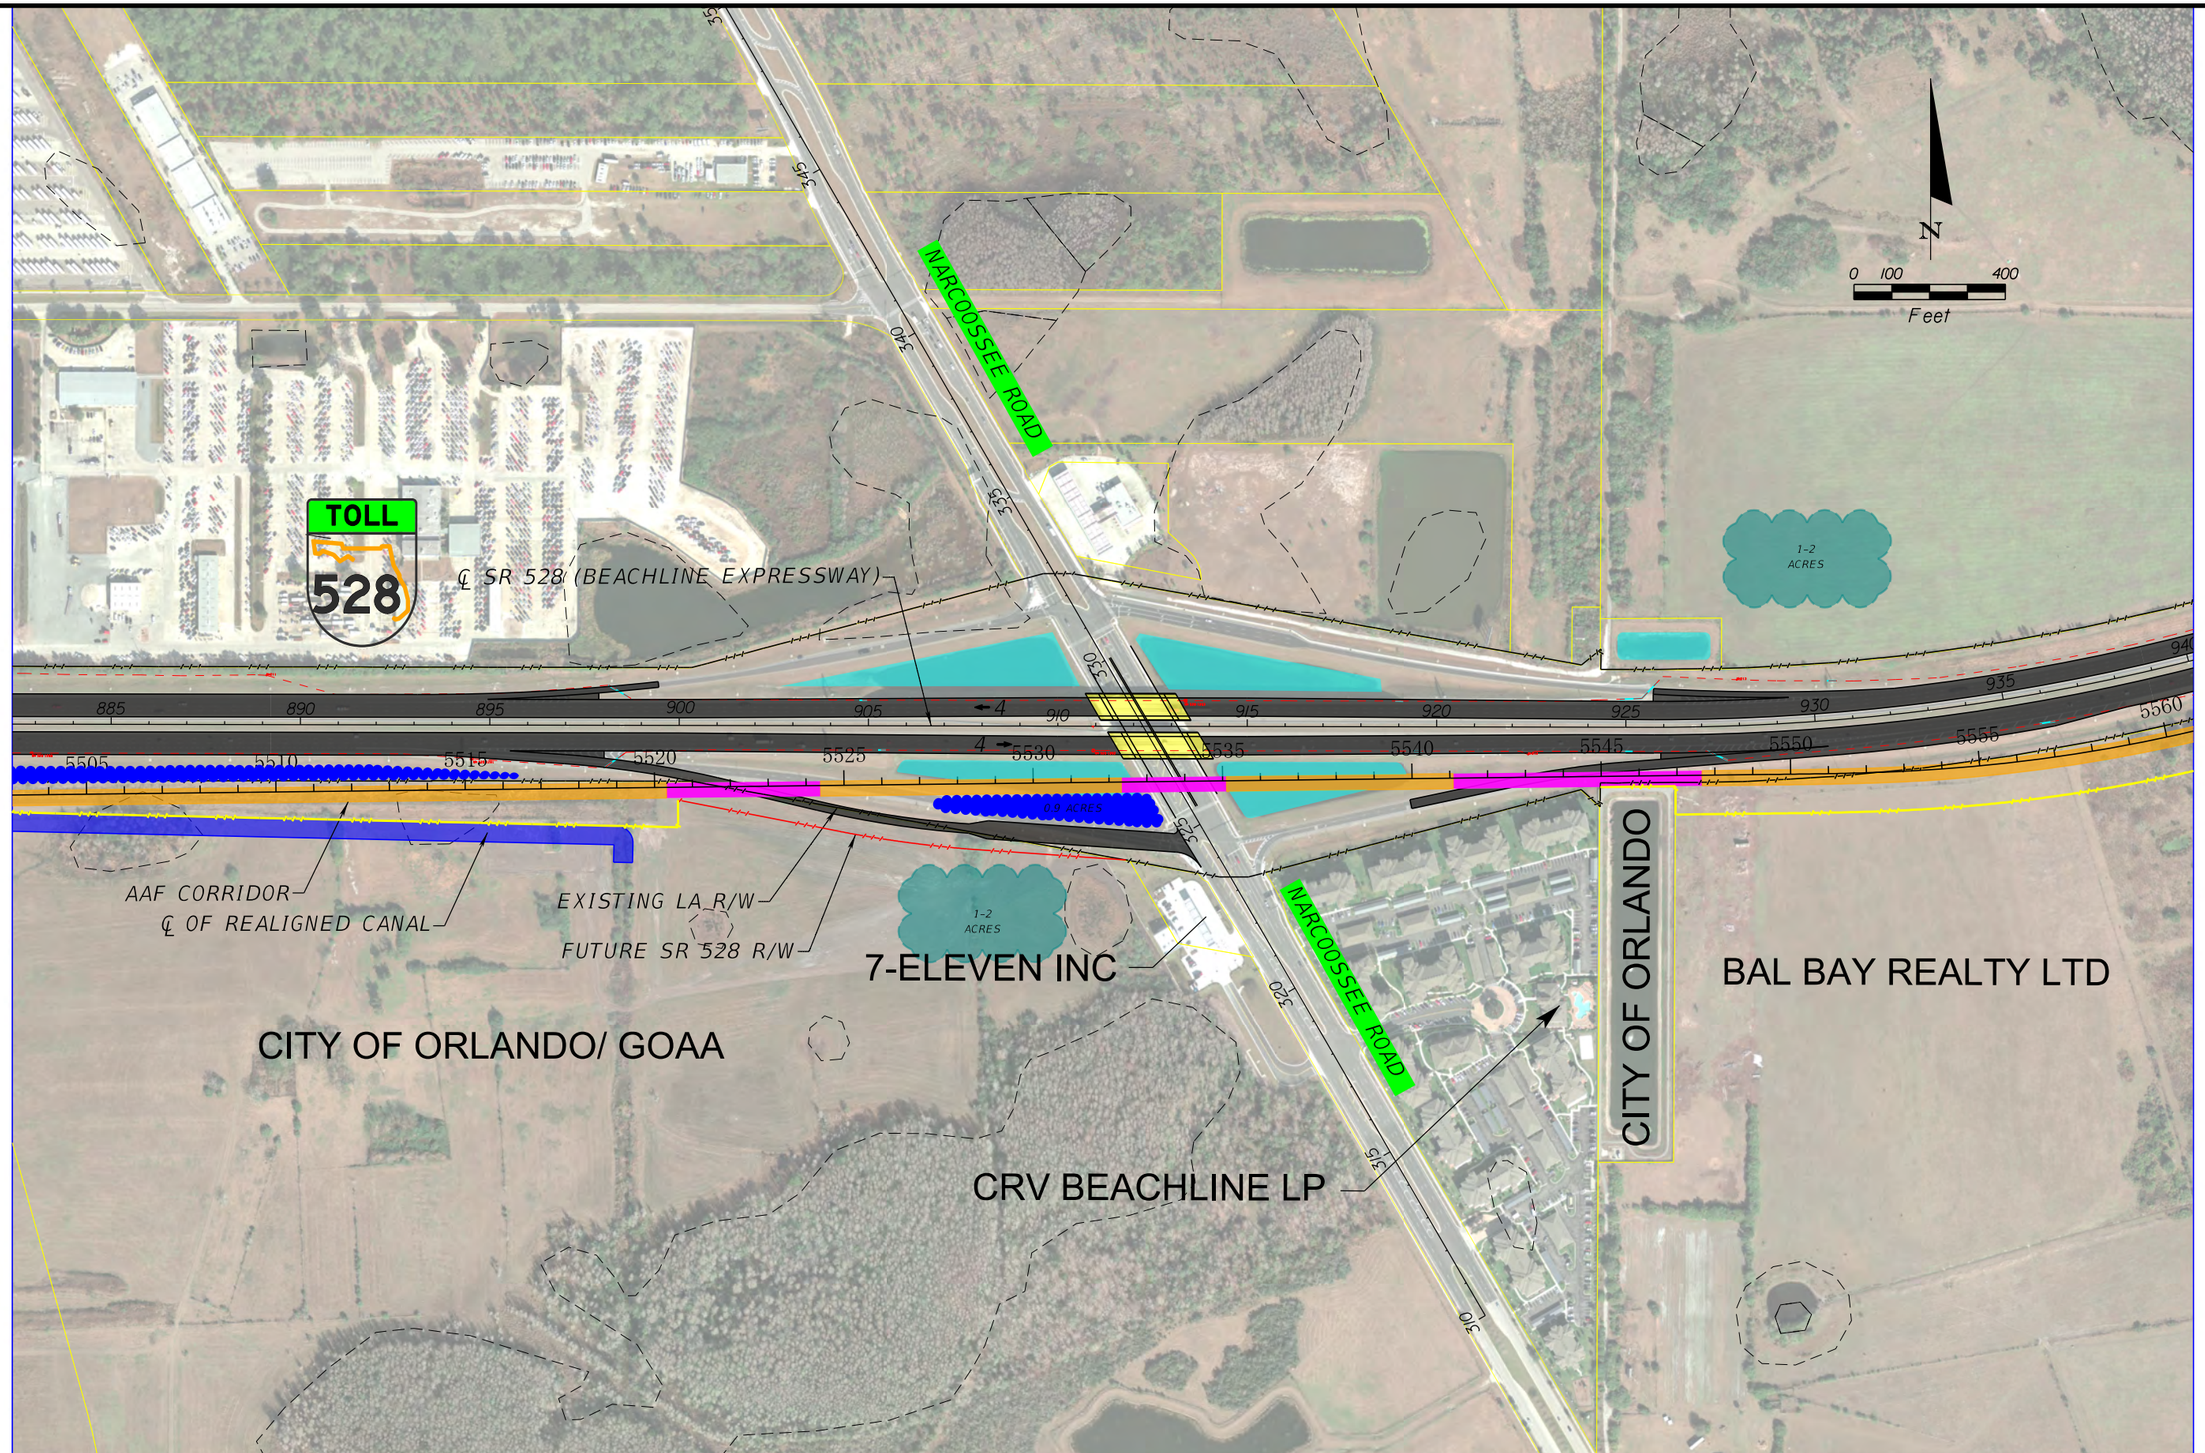

EXPLANATION OF FEATURES

- AAF AT GRADE (≤8')
- AAF ABOVE GRADE (>8')
- AAF IN BOX SECTION
- AAF BRIDGE
- ROADWAY BRIDGE
- EXIST POND
- PROPOSED POND BY AAF
- PROPOSED (ULTIMATE) POND BY OOCEA OR FDOT
- PROPOSED ROW (AAF)
- WETLAND BOUNDARY

AAF RAILWAY AT OOCEA, ALTERNATIVE E

ALL ABOARD FLORIDA INTERCITY PASSENGER RAIL PROJECT

U.S Department of Transportation
Federal Railroad Administration

$USERS $DATES $TIMES $FILES

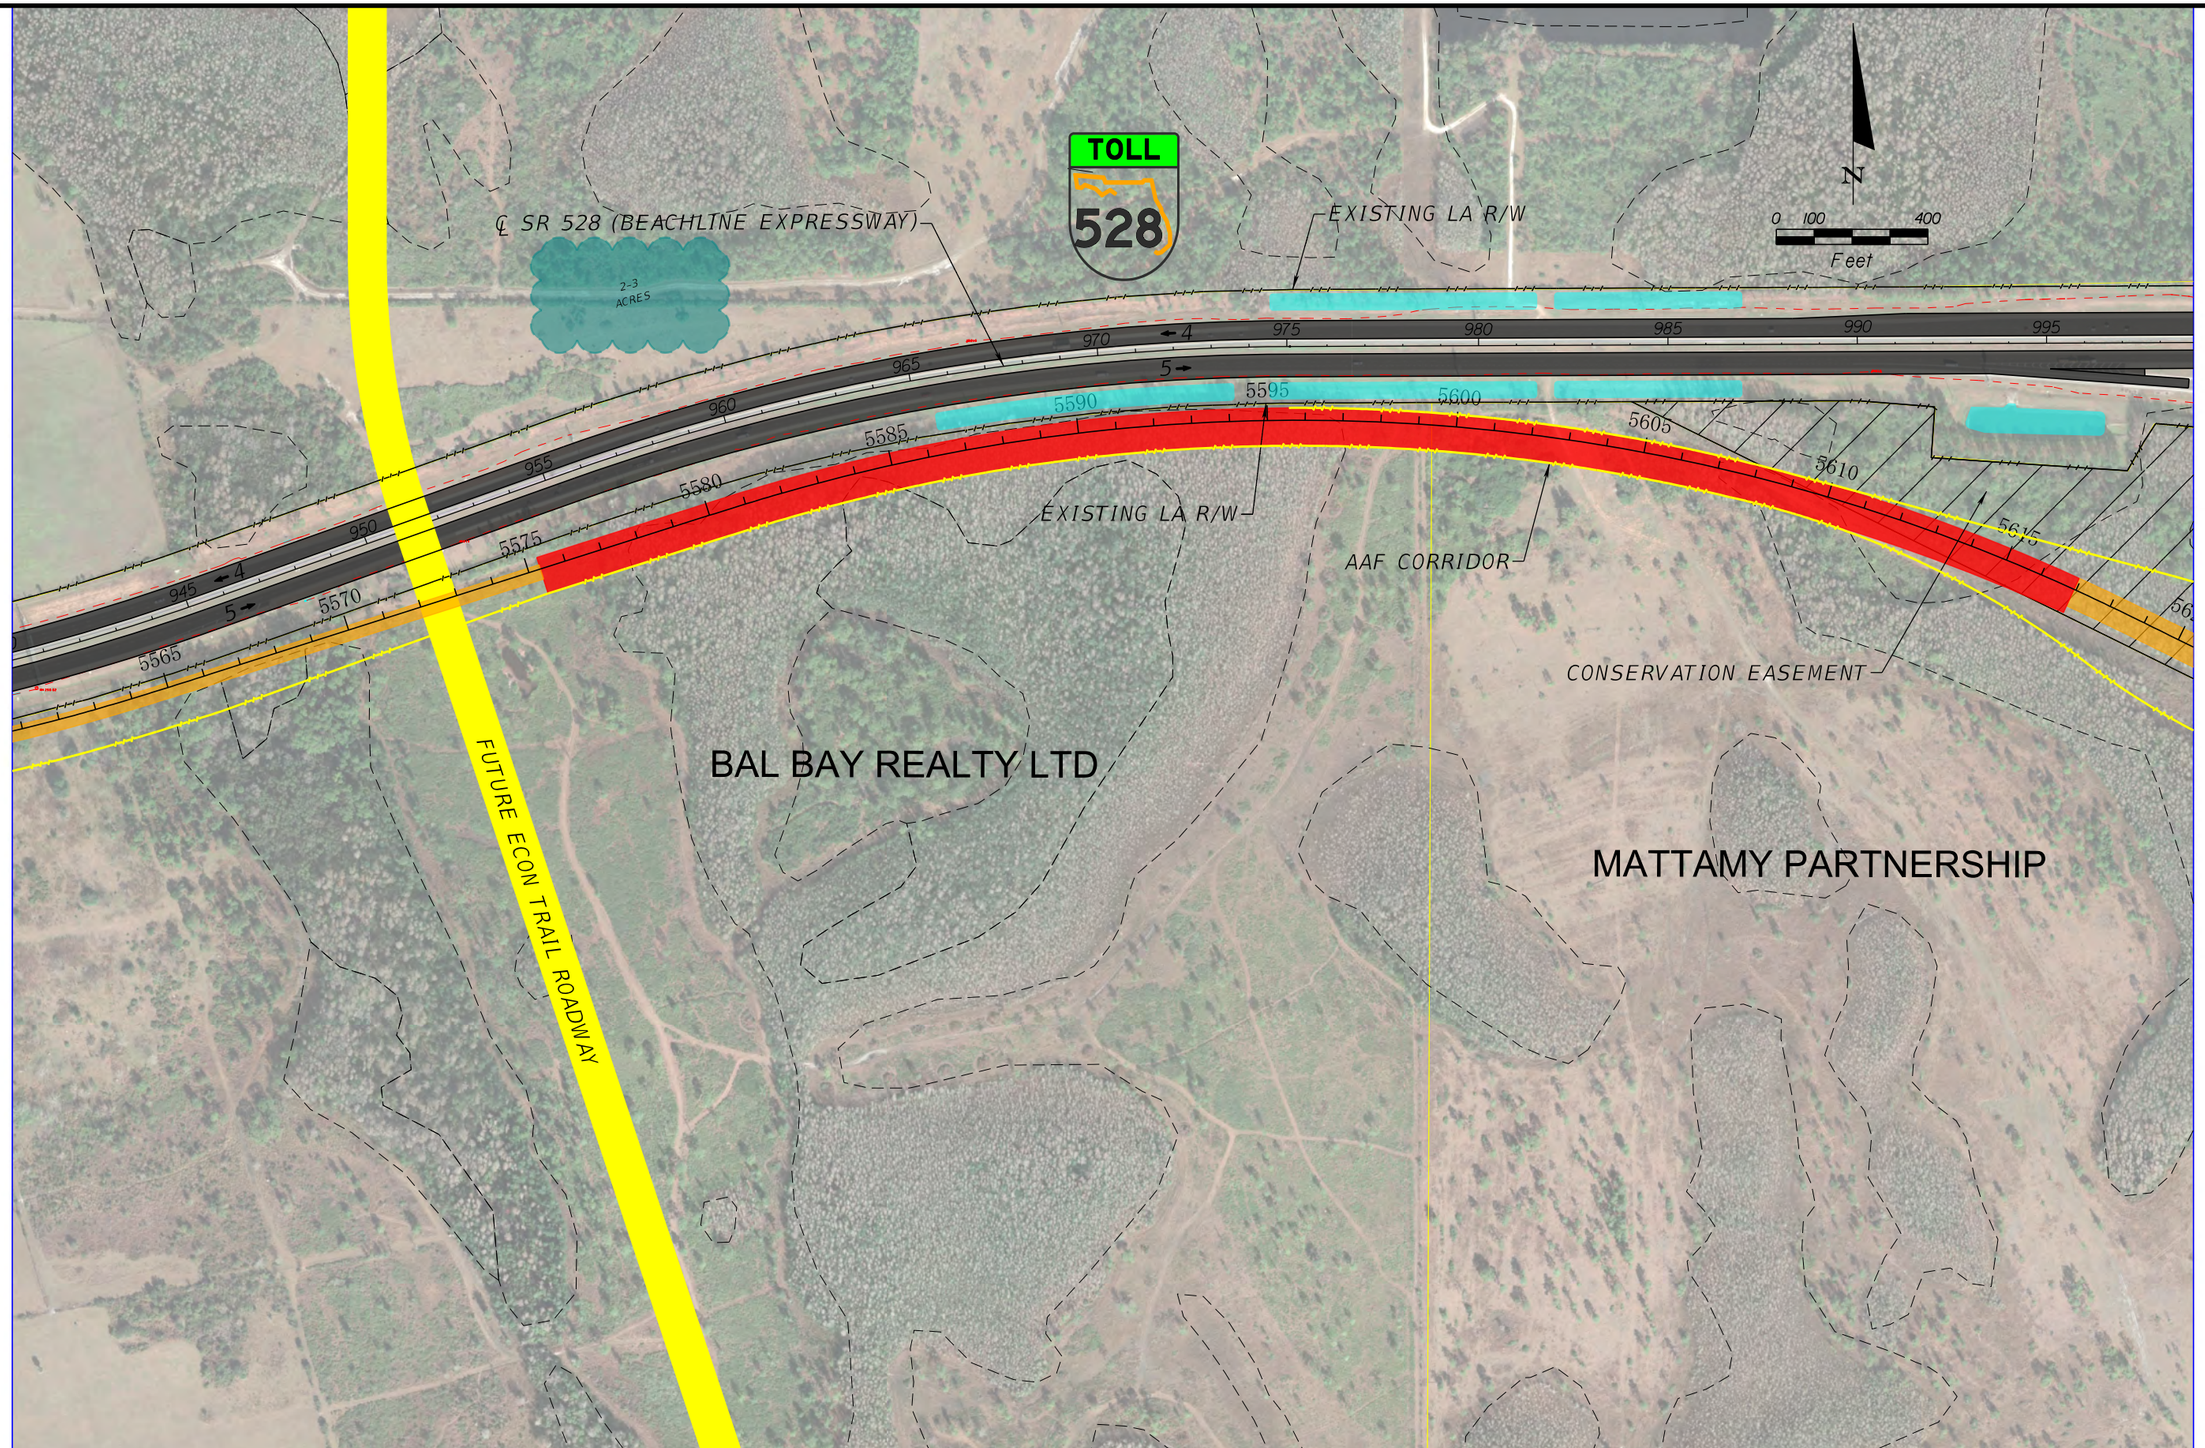

EXPLANATION OF FEATURES

- AAF AT GRADE (≤8')
- AAF ABOVE GRADE (>8')
- AAF IN BOX SECTION
- AAF BRIDGE
- ROADWAY BRIDGE
- EXIST POND
- PROPOSED POND BY AAF
- PROPOSED (ULTIMATE) POND BY OOCEA OR FDOT
- PROPOSED ROW (AAF)
- WETLAND BOUNDARY

AAF RAILWAY AT OOCEA, ALTERNATIVE E

ALL ABOARD FLORIDA INTERCITY PASSENGER RAIL PROJECT

U.S Department of Transportation
Federal Railroad Administration

$USER$ $DATE$ $TIME$ $FILE$

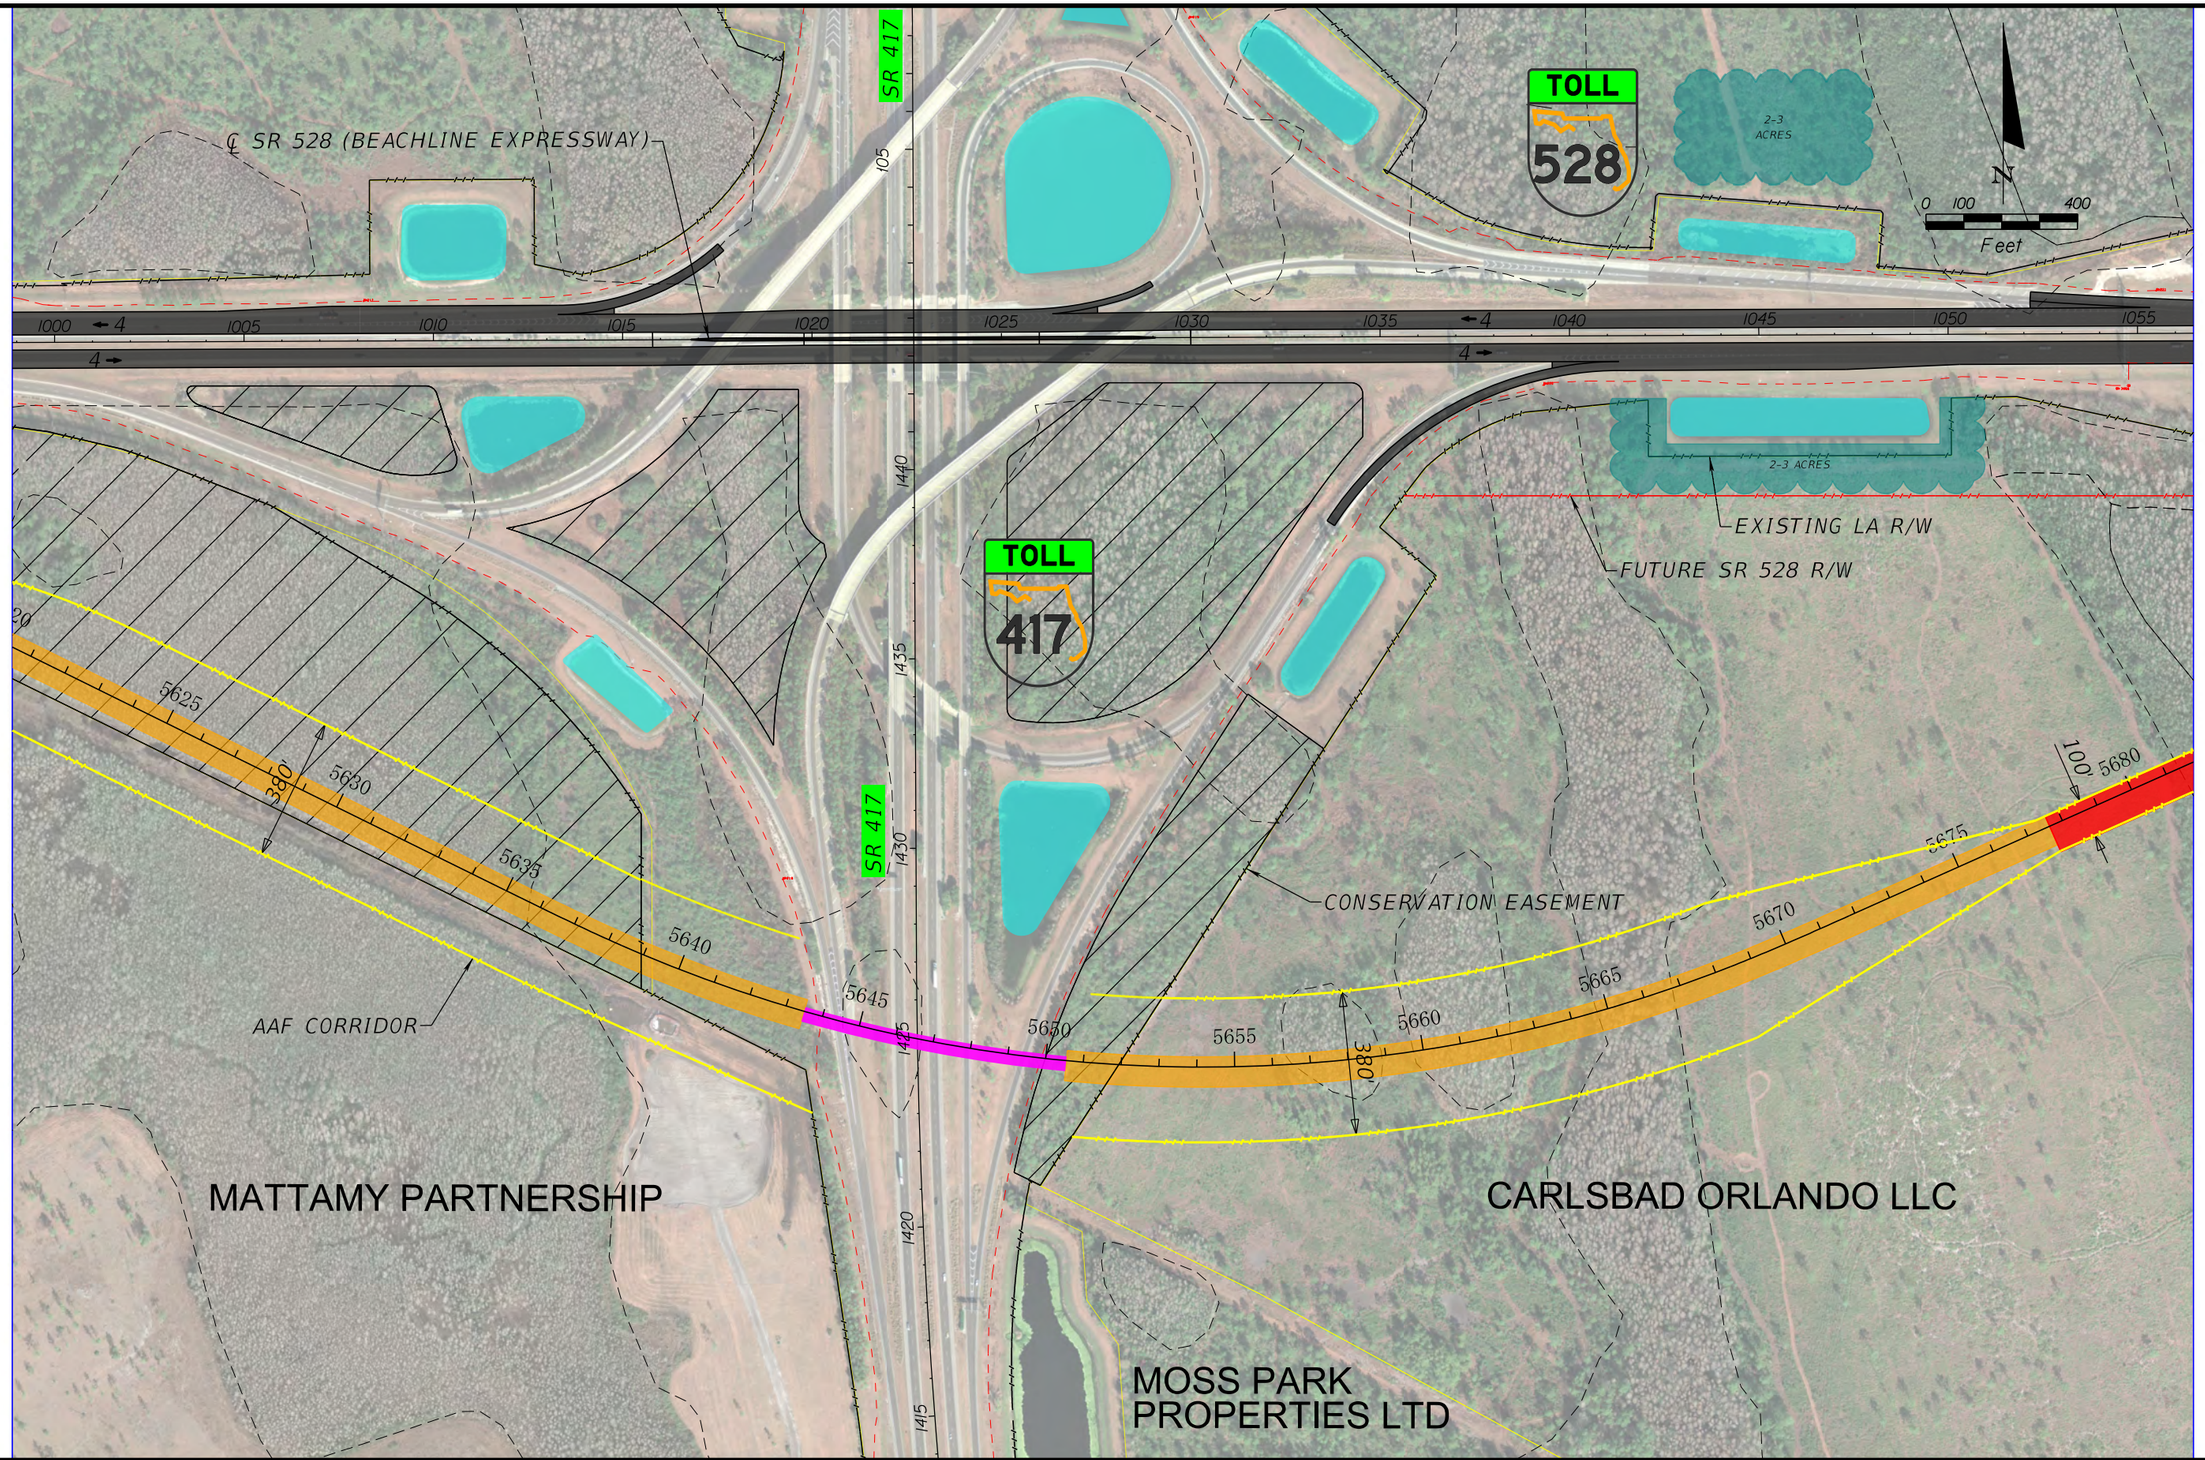

EXPLANATION OF FEATURES

- AAF AT GRADE (≤8')
- AAF ABOVE GRADE (>8')
- AAF IN BOX SECTION
- AAF BRIDGE
- ROADWAY BRIDGE
- EXIST POND
- PROPOSED POND BY AAF
- PROPOSED (ULTIMATE) POND BY OOCEA OR FDOT
- PROPOSED ROW (AAF)
- WETLAND BOUNDARY

AAF RAILWAY AT OOCEA, ALTERNATIVE E

ALL ABOARD FLORIDA INTERCITY PASSENGER RAIL PROJECT

U.S Department of Transportation
Federal Railroad Administration

$USERS $DATES $TIMES $FILES

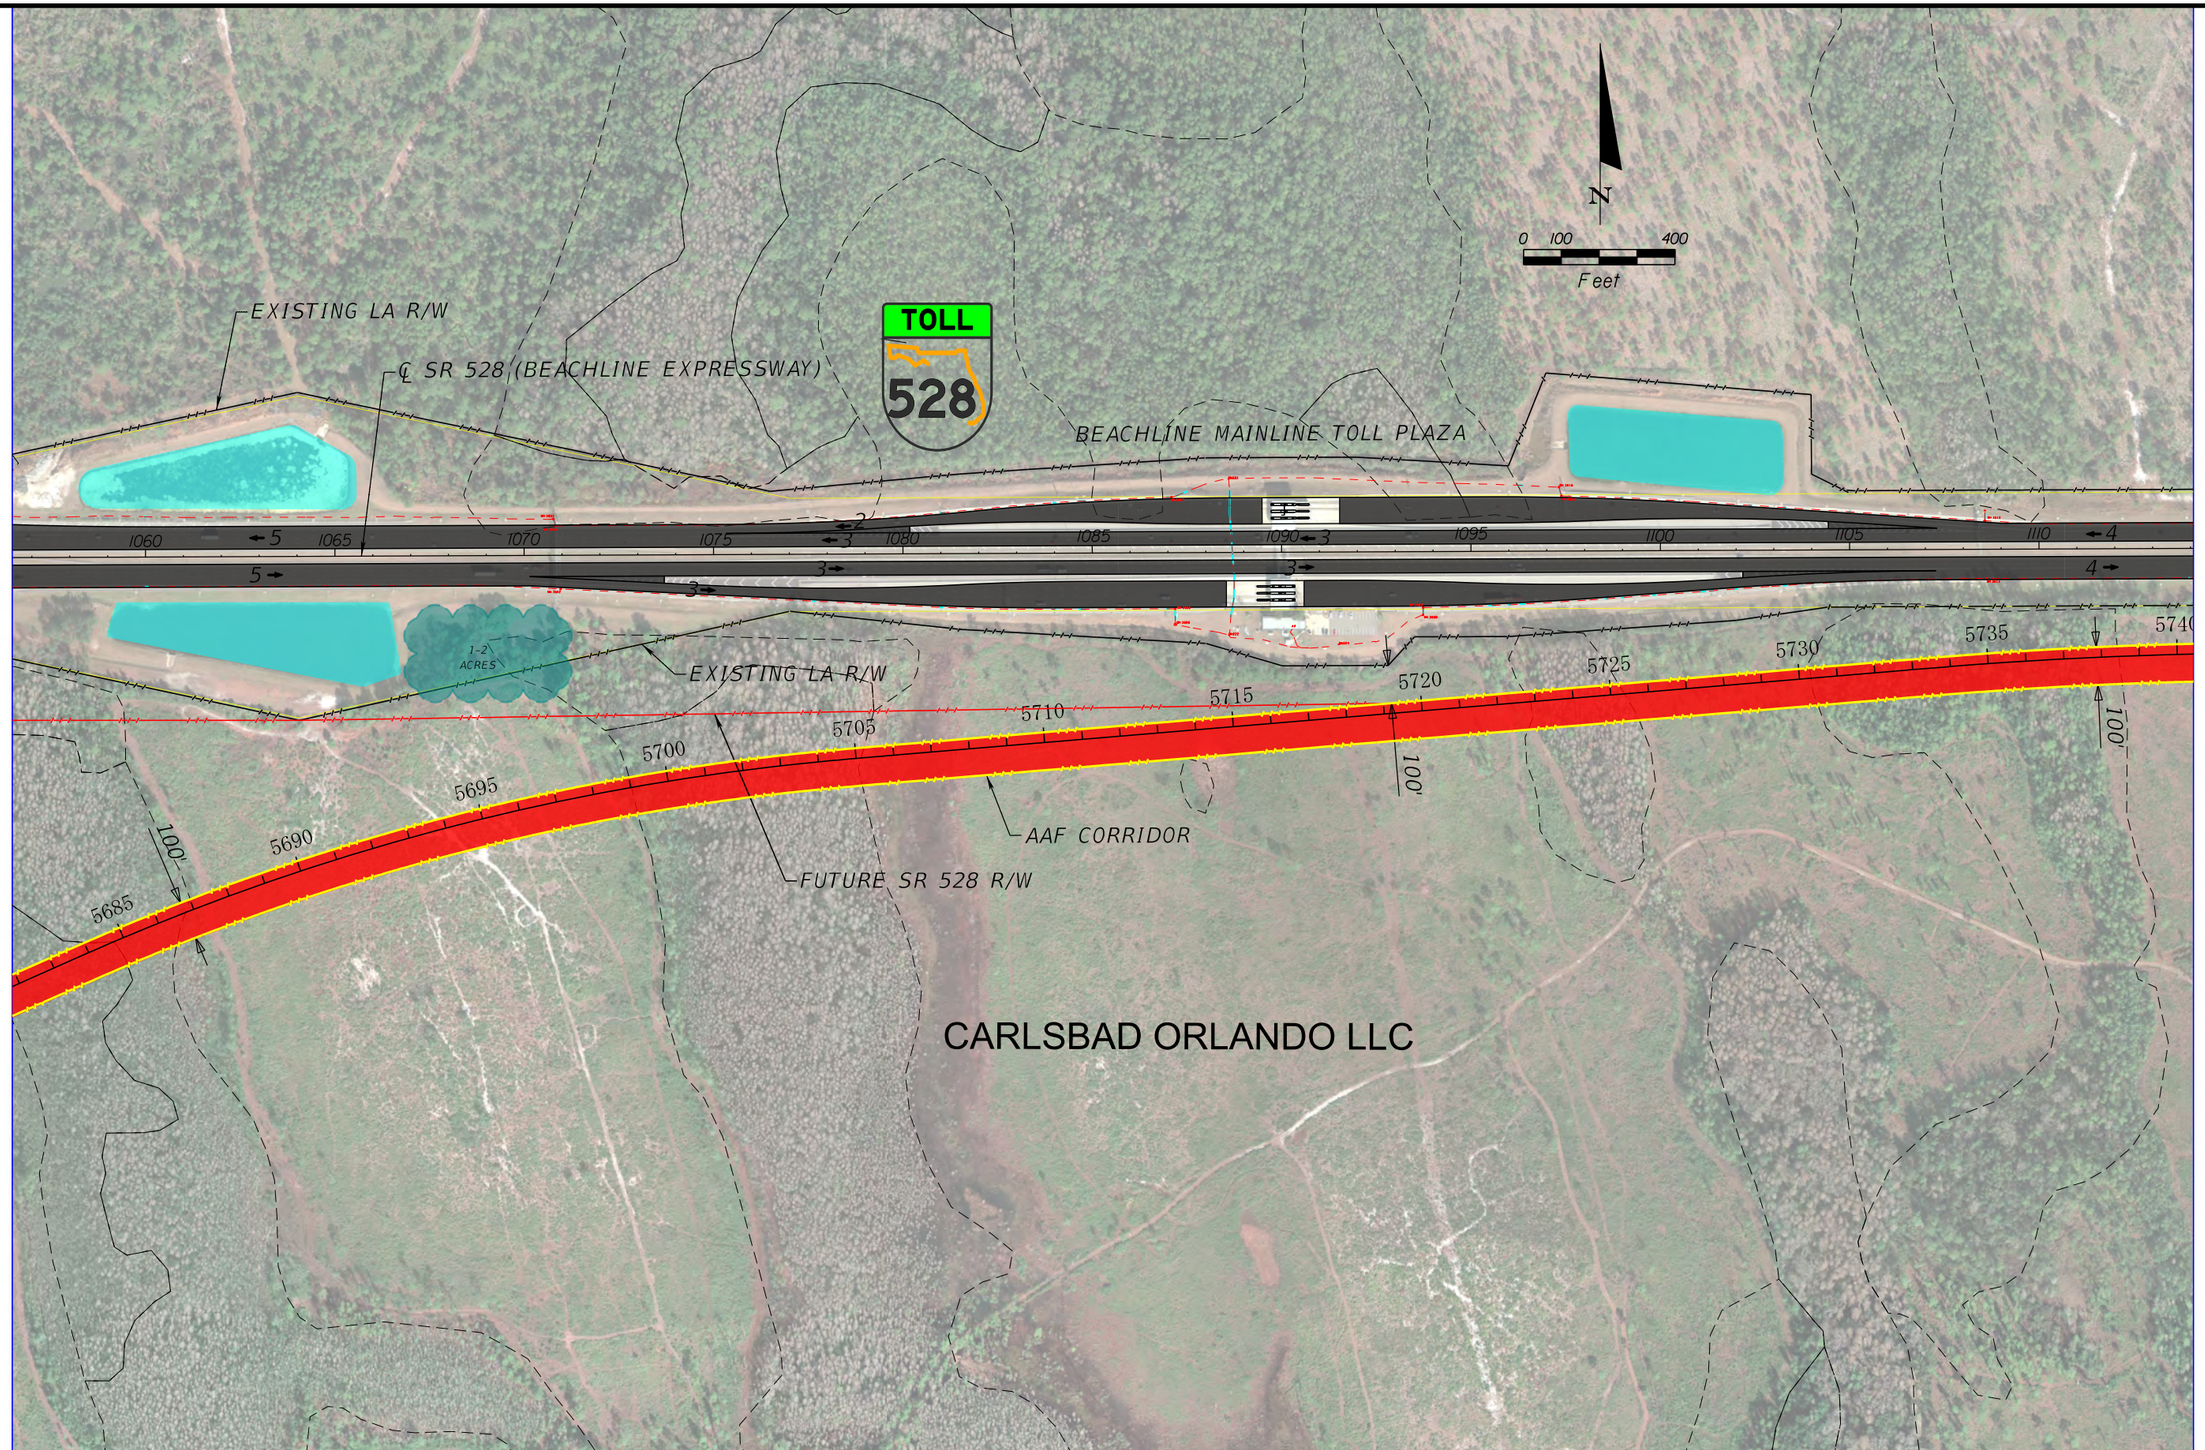

EXPLANATION OF FEATURES

- AAF AT GRADE (≤8')
- AAF ABOVE GRADE (>8')
- AAF IN BOX SECTION
- AAF BRIDGE
- ROADWAY BRIDGE
- EXIST POND
- PROPOSED POND BY AAF
- PROPOSED (ULTIMATE) POND BY OOCEA OR FDOT
- PROPOSED ROW (AAF)
- WETLAND BOUNDARY

AAF RAILWAY AT OOCEA, ALTERNATIVE E

ALL ABOARD FLORIDA INTERCITY PASSENGER RAIL PROJECT

U.S Department of Transportation
Federal Railroad Administration

$USERS $DATES $TIMES $FILES

EXPLANATION OF FEATURES

- AAF AT GRADE (≤8')
- AAF ABOVE GRADE (>8')
- AAF IN BOX SECTION
- AAF BRIDGE
- ROADWAY BRIDGE
- EXIST POND
- PROPOSED POND BY AAF
- PROPOSED (ULTIMATE) POND BY OOCEA OR FDOT
- PROPOSED ROW (AAF)
- WETLAND BOUNDARY

AAF RAILWAY AT OOCEA, ALTERNATIVE E

ALL ABOARD FLORIDA INTERCITY PASSENGER RAIL PROJECT

U.S Department of Transportation
Federal Railroad Administration

$USER$ $DATE$ $TIME$ $FILE$

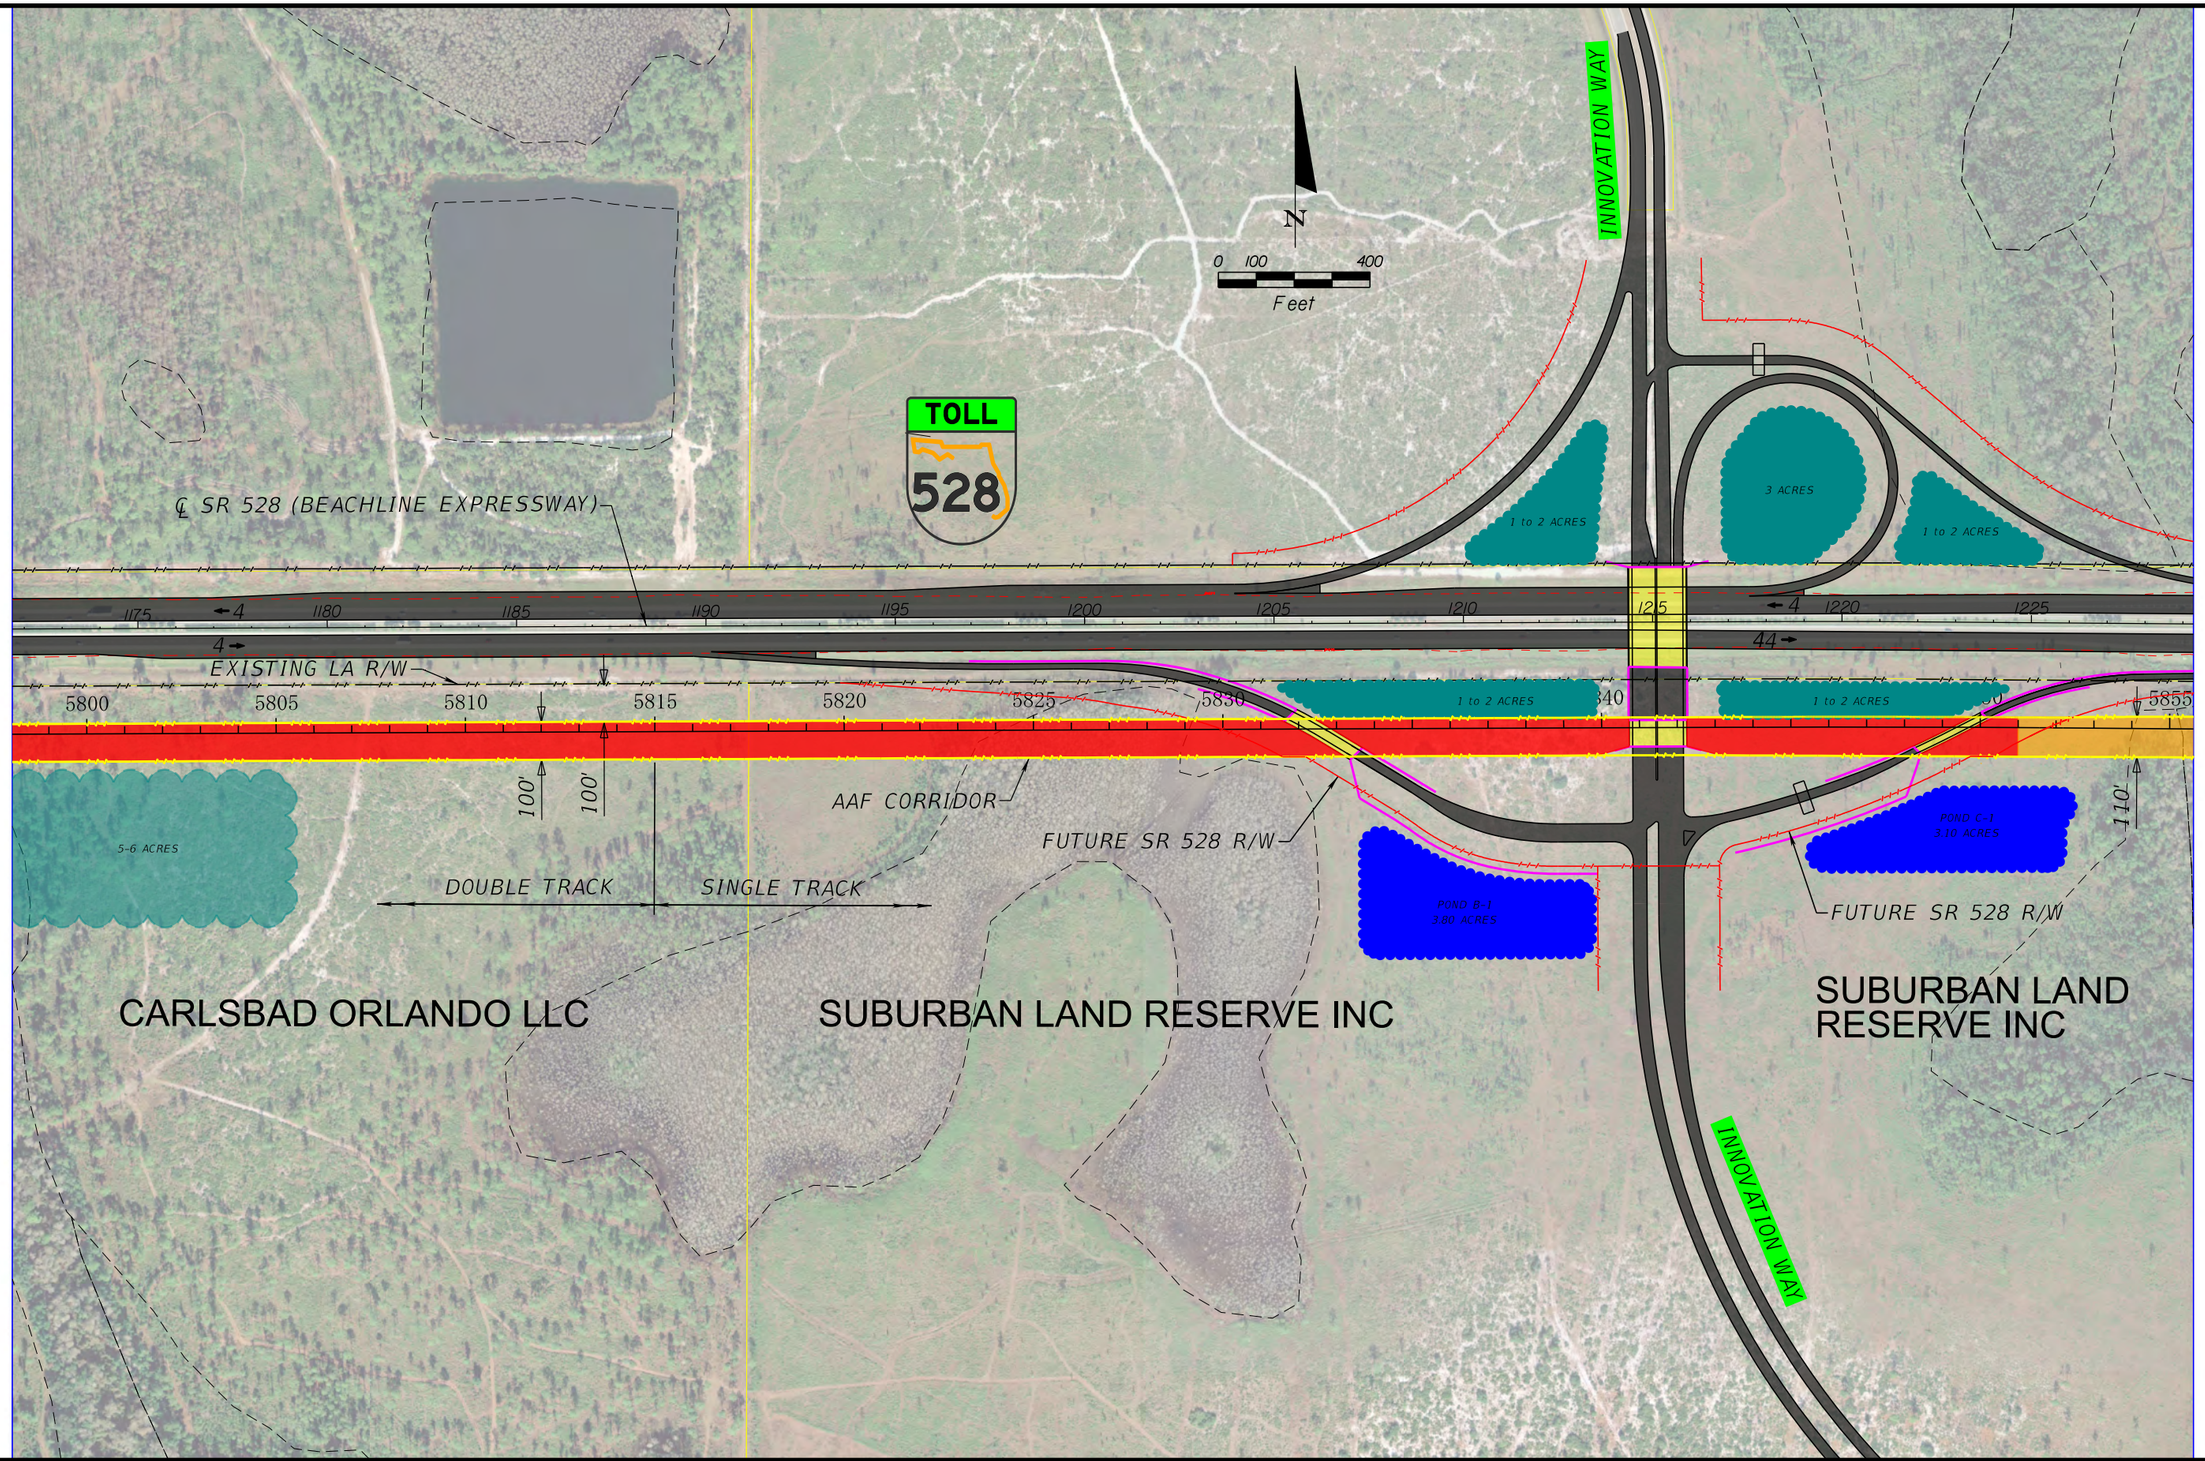

EXPLANATION OF FEATURES

- AAF AT GRADE (≤8')
- AAF ABOVE GRADE (>8')
- AAF IN BOX SECTION
- AAF BRIDGE
- ROADWAY BRIDGE
- EXIST POND
- PROPOSED POND BY AAF
- PROPOSED (ULTIMATE) POND BY OOCEA OR FDOT
- PROPOSED ROW (AAF)
- WETLAND BOUNDARY

AAF RAILWAY AT OOCEA, ALTERNATIVE E

ALL ABOARD FLORIDA INTERCITY PASSENGER RAIL PROJECT

U.S Department of Transportation
Federal Railroad Administration

$USERS $DATES $TIMES $FILES

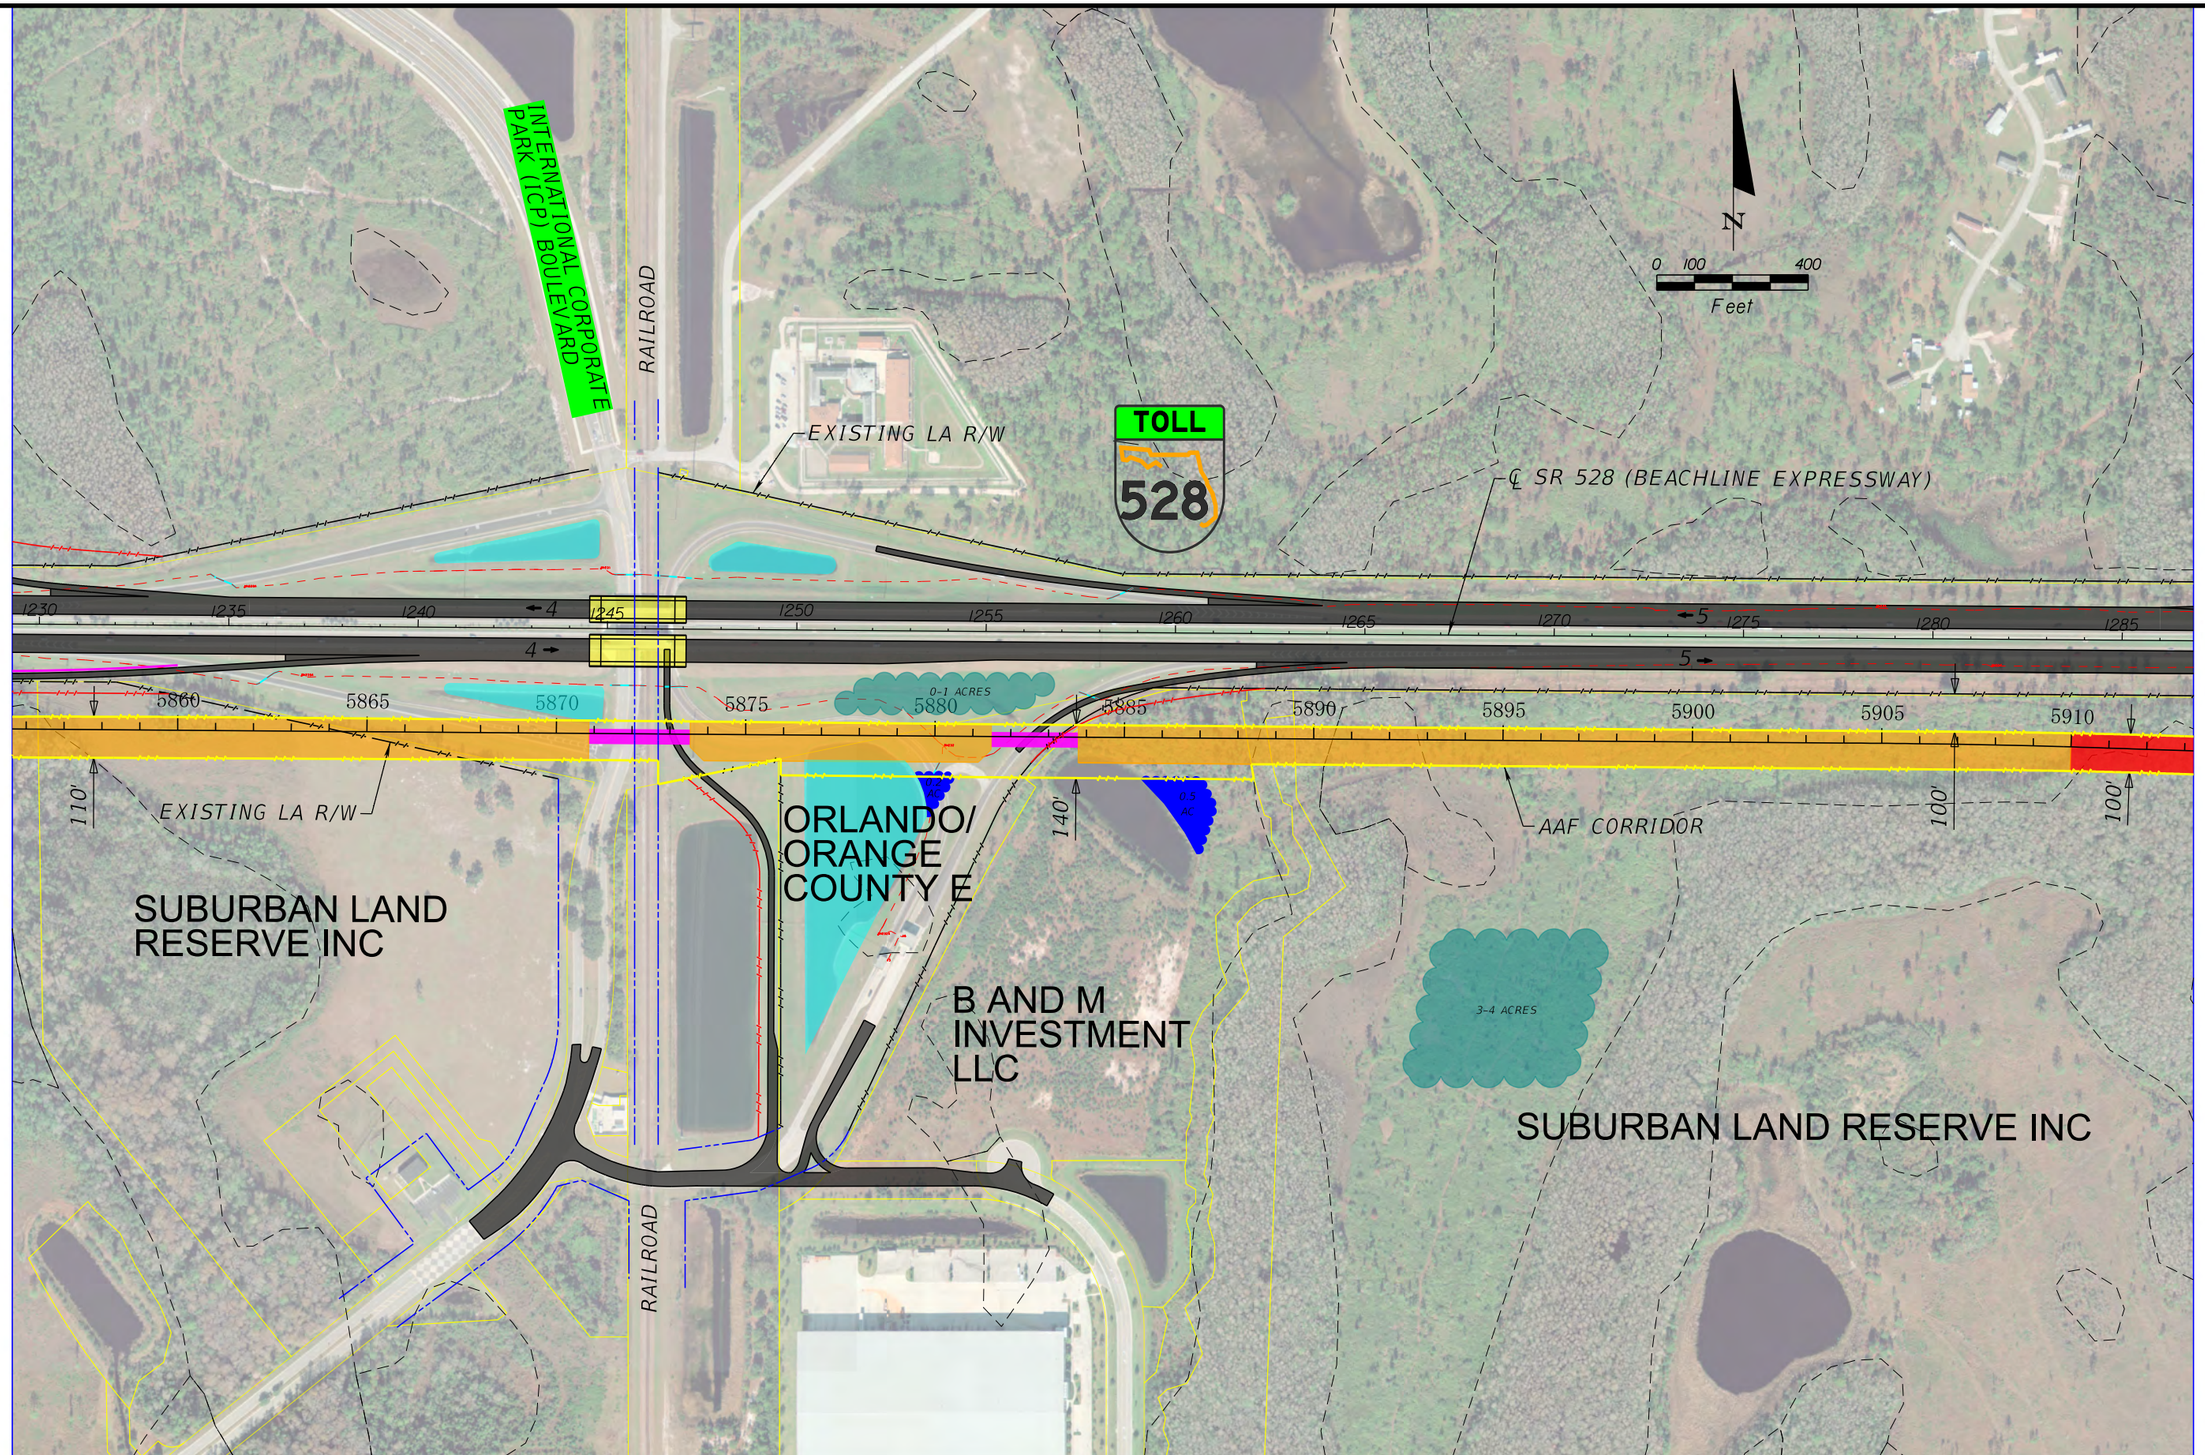

EXPLANATION OF FEATURES

- AAF AT GRADE (≤8')
- AAF ABOVE GRADE (>8')
- AAF IN BOX SECTION
- AAF BRIDGE
- ROADWAY BRIDGE
- EXIST POND
- PROPOSED POND BY AAF
- PROPOSED (ULTIMATE) POND BY OOCEA OR FDOT
- PROPOSED ROW (AAF)
- WETLAND BOUNDARY

AAF RAILWAY AT OOCEA, ALTERNATIVE E

ALL ABOARD FLORIDA INTERCITY PASSENGER RAIL PROJECT

U.S Department of Transportation
Federal Railroad Administration

$USERS $DATES $TIMES $FILES

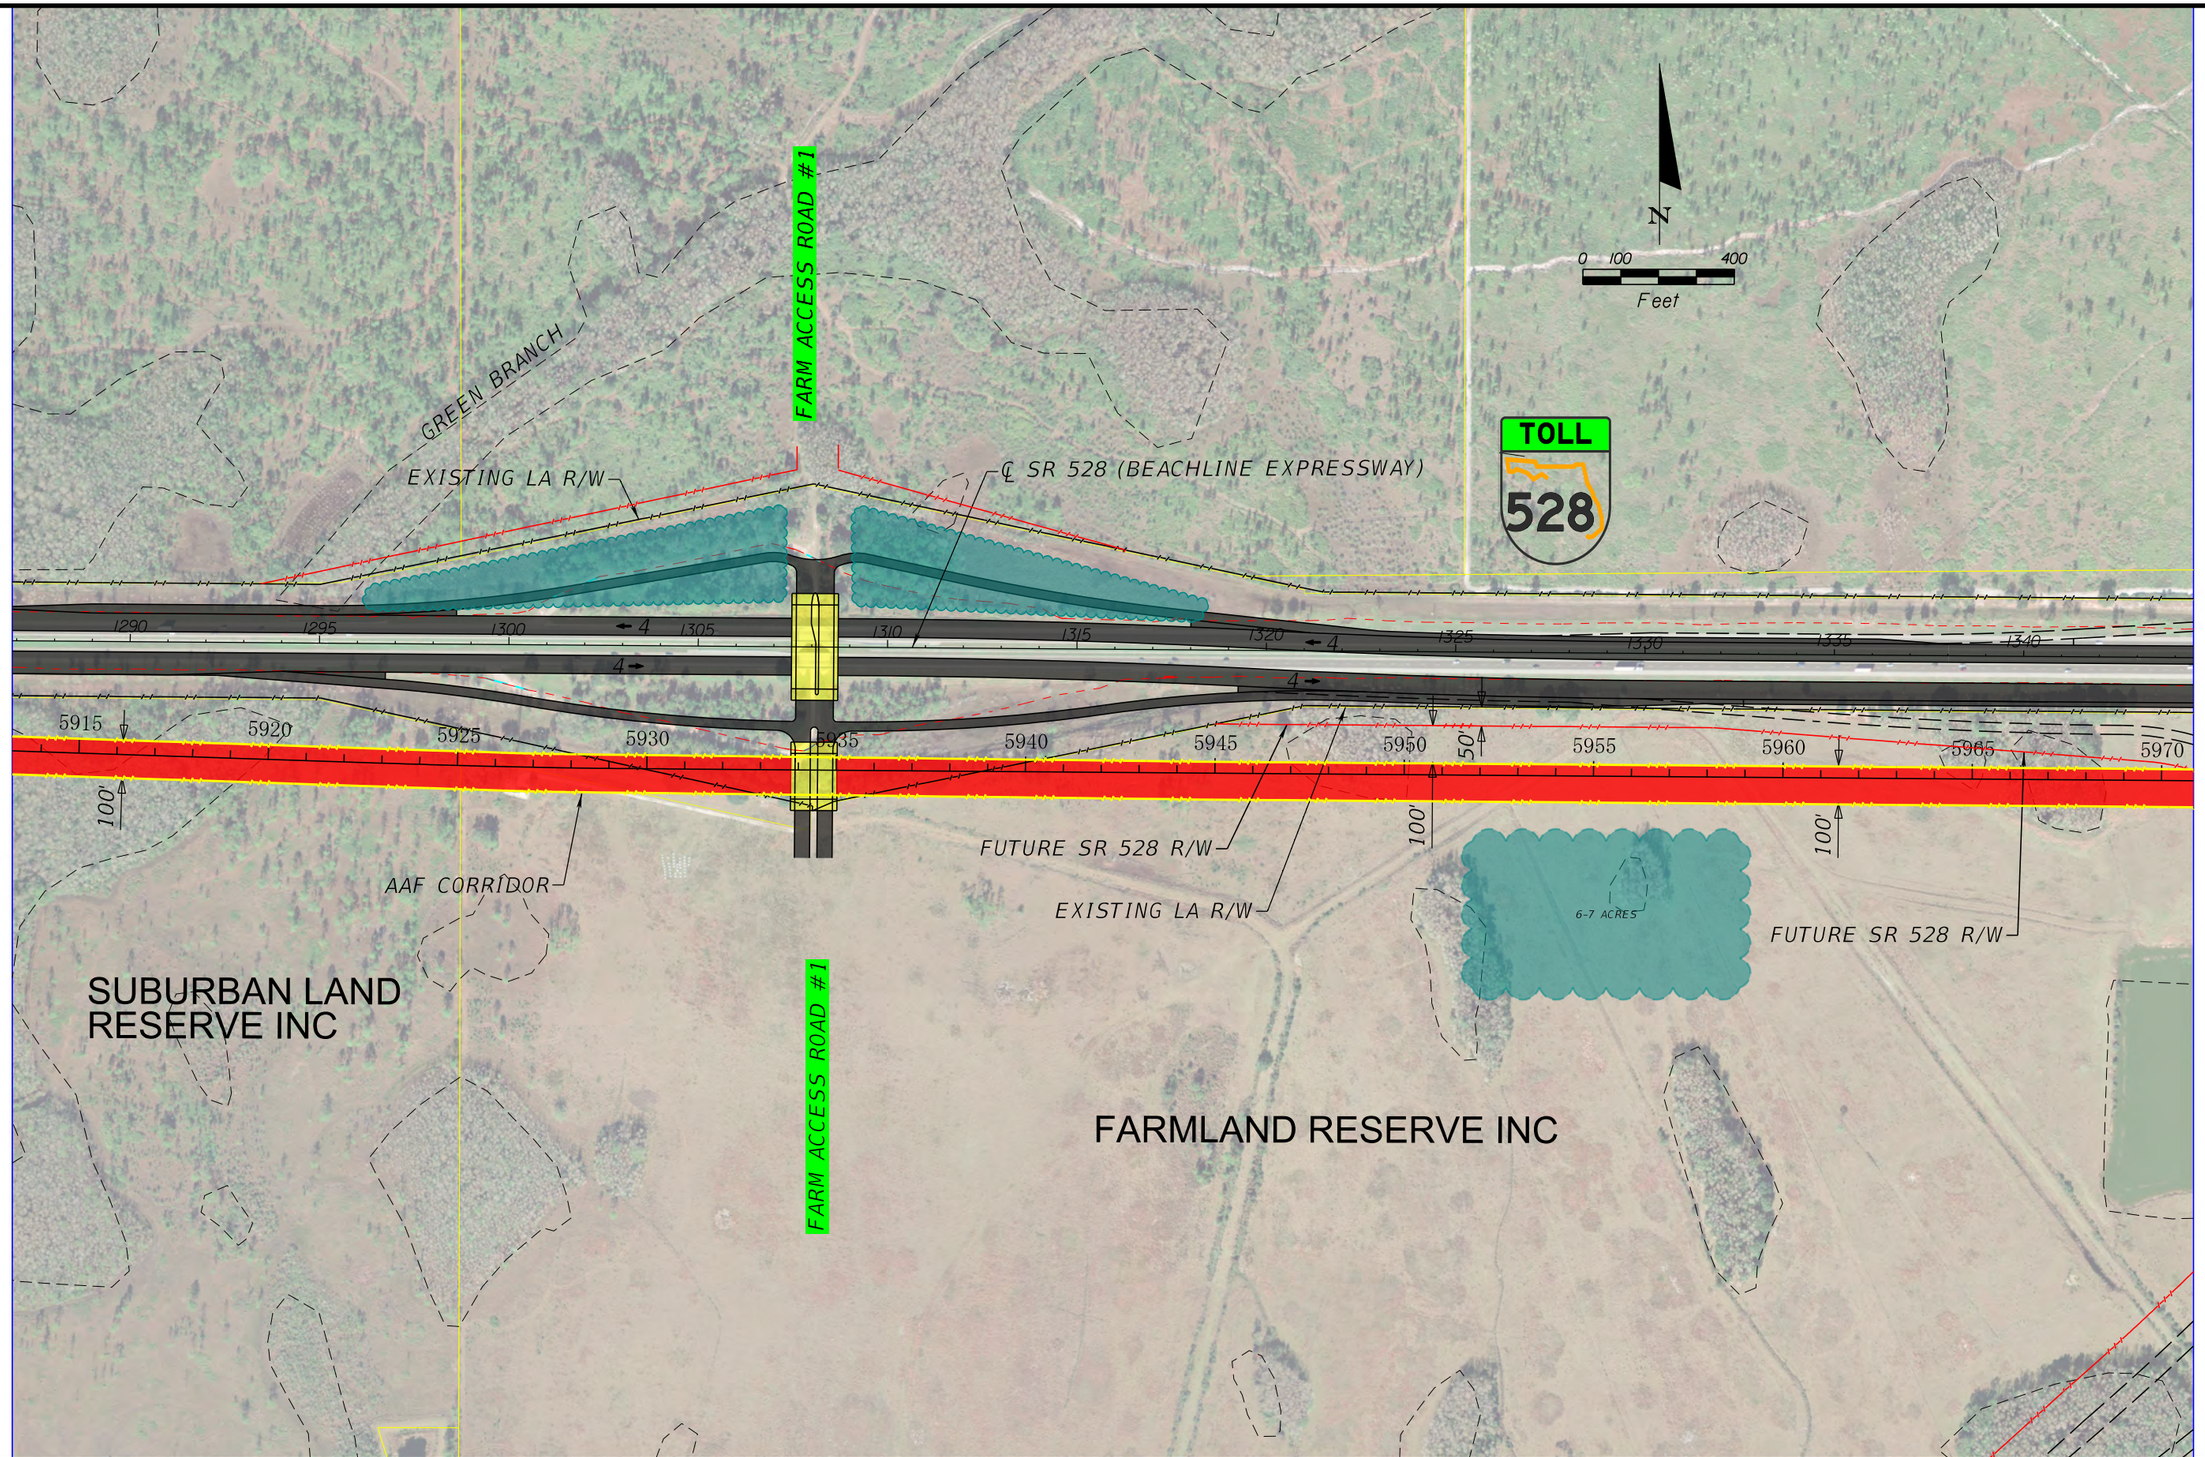

EXPLANATION OF FEATURES

- AAF AT GRADE (≤8')
- AAF ABOVE GRADE (>8')
- AAF IN BOX SECTION
- AAF BRIDGE
- ROADWAY BRIDGE
- EXIST POND
- PROPOSED POND BY AAF
- PROPOSED (ULTIMATE) POND BY OOCEA OR FDOT
- PROPOSED ROW (AAF)
- WETLAND BOUNDARY

AAF RAILWAY AT OOCEA, ALTERNATIVE E

ALL ABOARD FLORIDA INTERCITY PASSENGER RAIL PROJECT

U.S Department of Transportation
Federal Railroad Administration

$USERS $DATES $TIMES $FILES

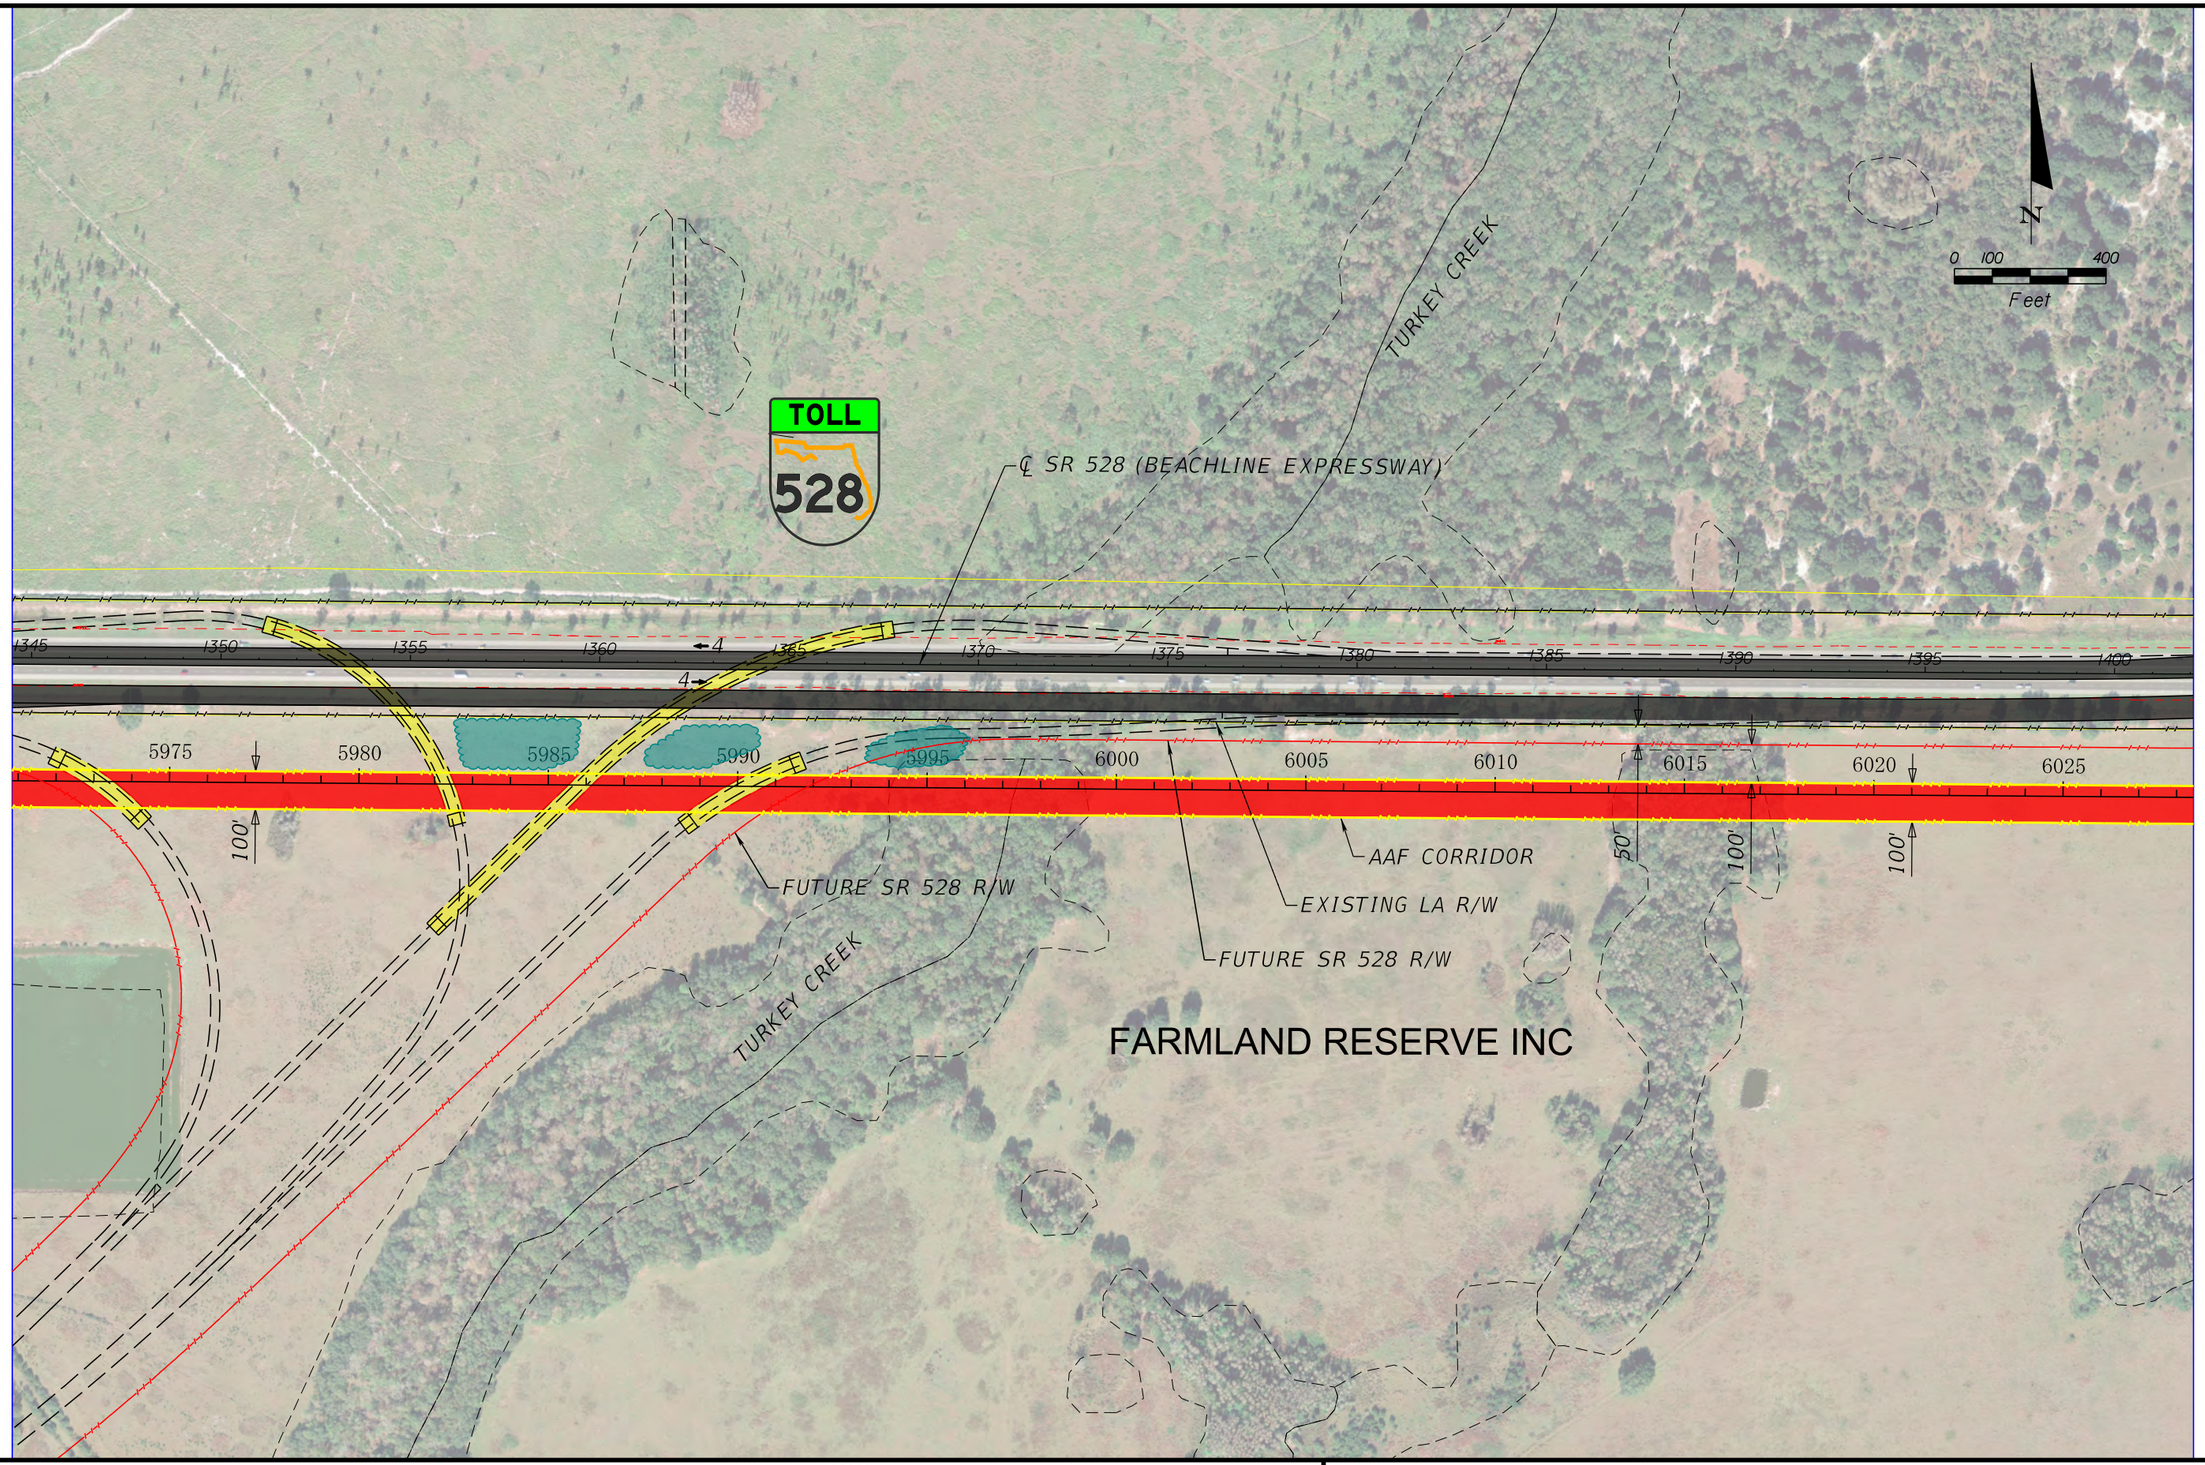

EXPLANATION OF FEATURES

- AAF AT GRADE (≤8')
- AAF ABOVE GRADE (>8')
- AAF IN BOX SECTION
- AAF BRIDGE
- ROADWAY BRIDGE
- EXIST POND
- PROPOSED POND BY AAF
- PROPOSED (ULTIMATE) POND BY OOCEA OR FDOT
- PROPOSED ROW (AAF)
- WETLAND BOUNDARY

AAF RAILWAY AT OOCEA, ALTERNATIVE E

ALL ABOARD FLORIDA INTERCITY PASSENGER RAIL PROJECT

U.S Department of Transportation
Federal Railroad Administration

$USER$ $DATE$ $TIME$ $FILE$

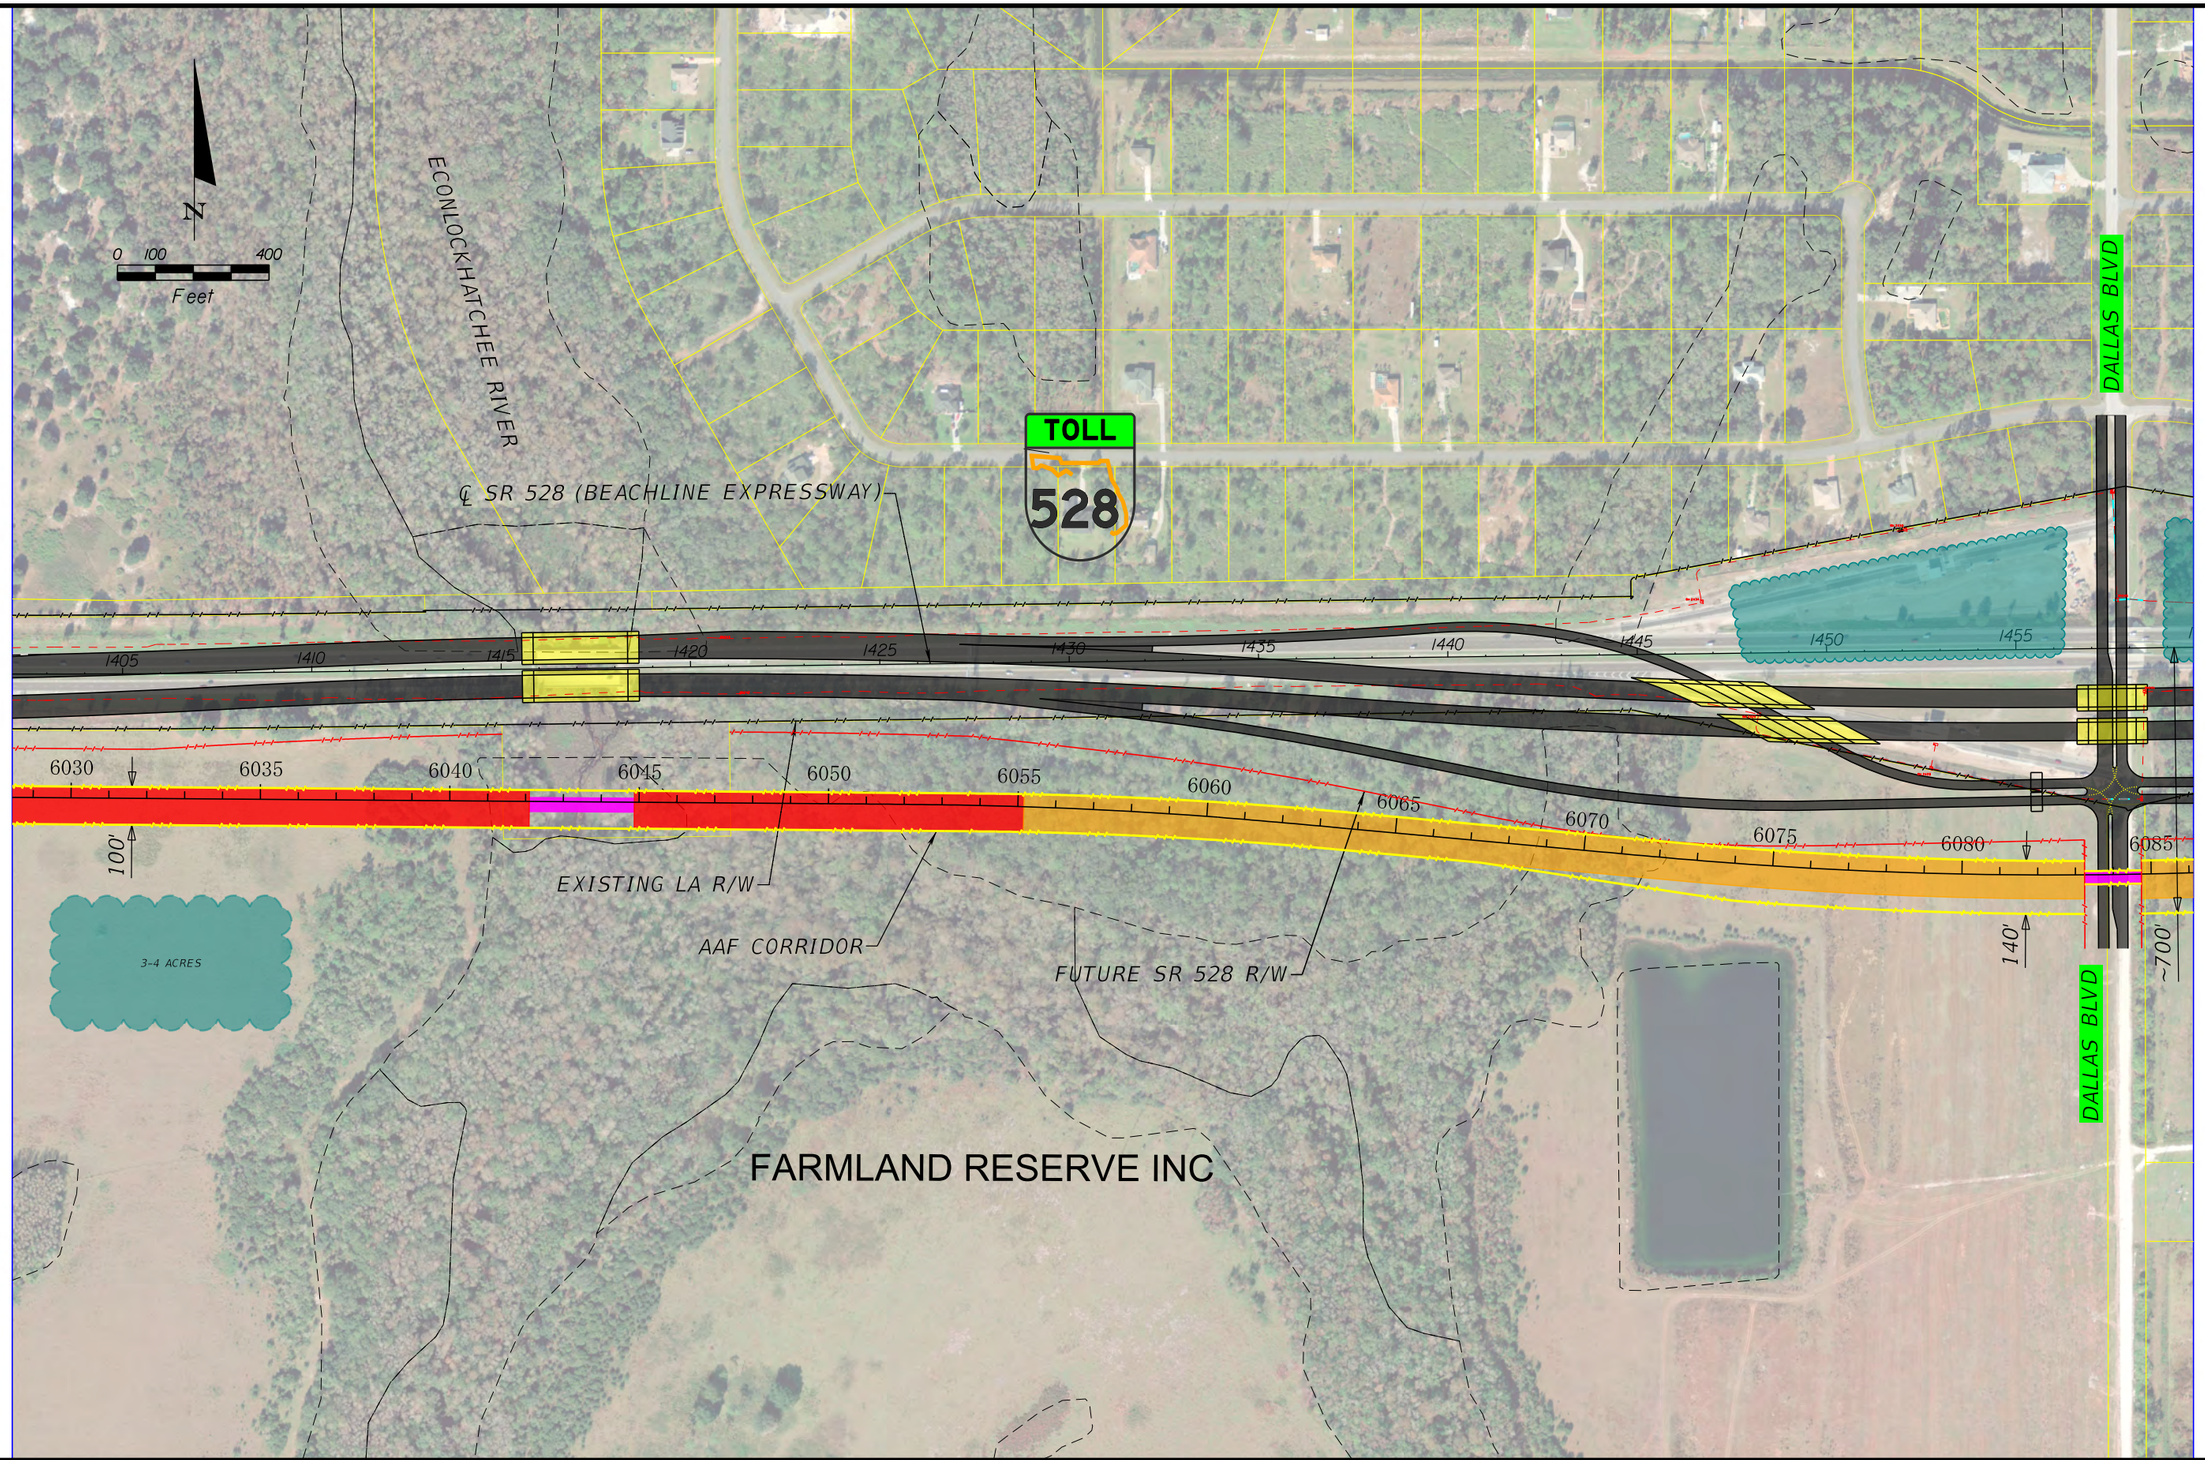

EXPLANATION OF FEATURES

- AAF AT GRADE (≤8')
- AAF ABOVE GRADE (>8')
- AAF IN BOX SECTION
- AAF BRIDGE
- ROADWAY BRIDGE
- EXIST POND
- PROPOSED POND BY AAF
- PROPOSED (ULTIMATE) POND BY OOCEA OR FDOT
- PROPOSED ROW (AAF)
- WETLAND BOUNDARY

AAF RAILWAY AT OOCEA, ALTERNATIVE E

ALL ABOARD FLORIDA INTERCITY PASSENGER RAIL PROJECT

U.S Department of Transportation
Federal Railroad Administration

$USERS $DATES $TIMES $FILES

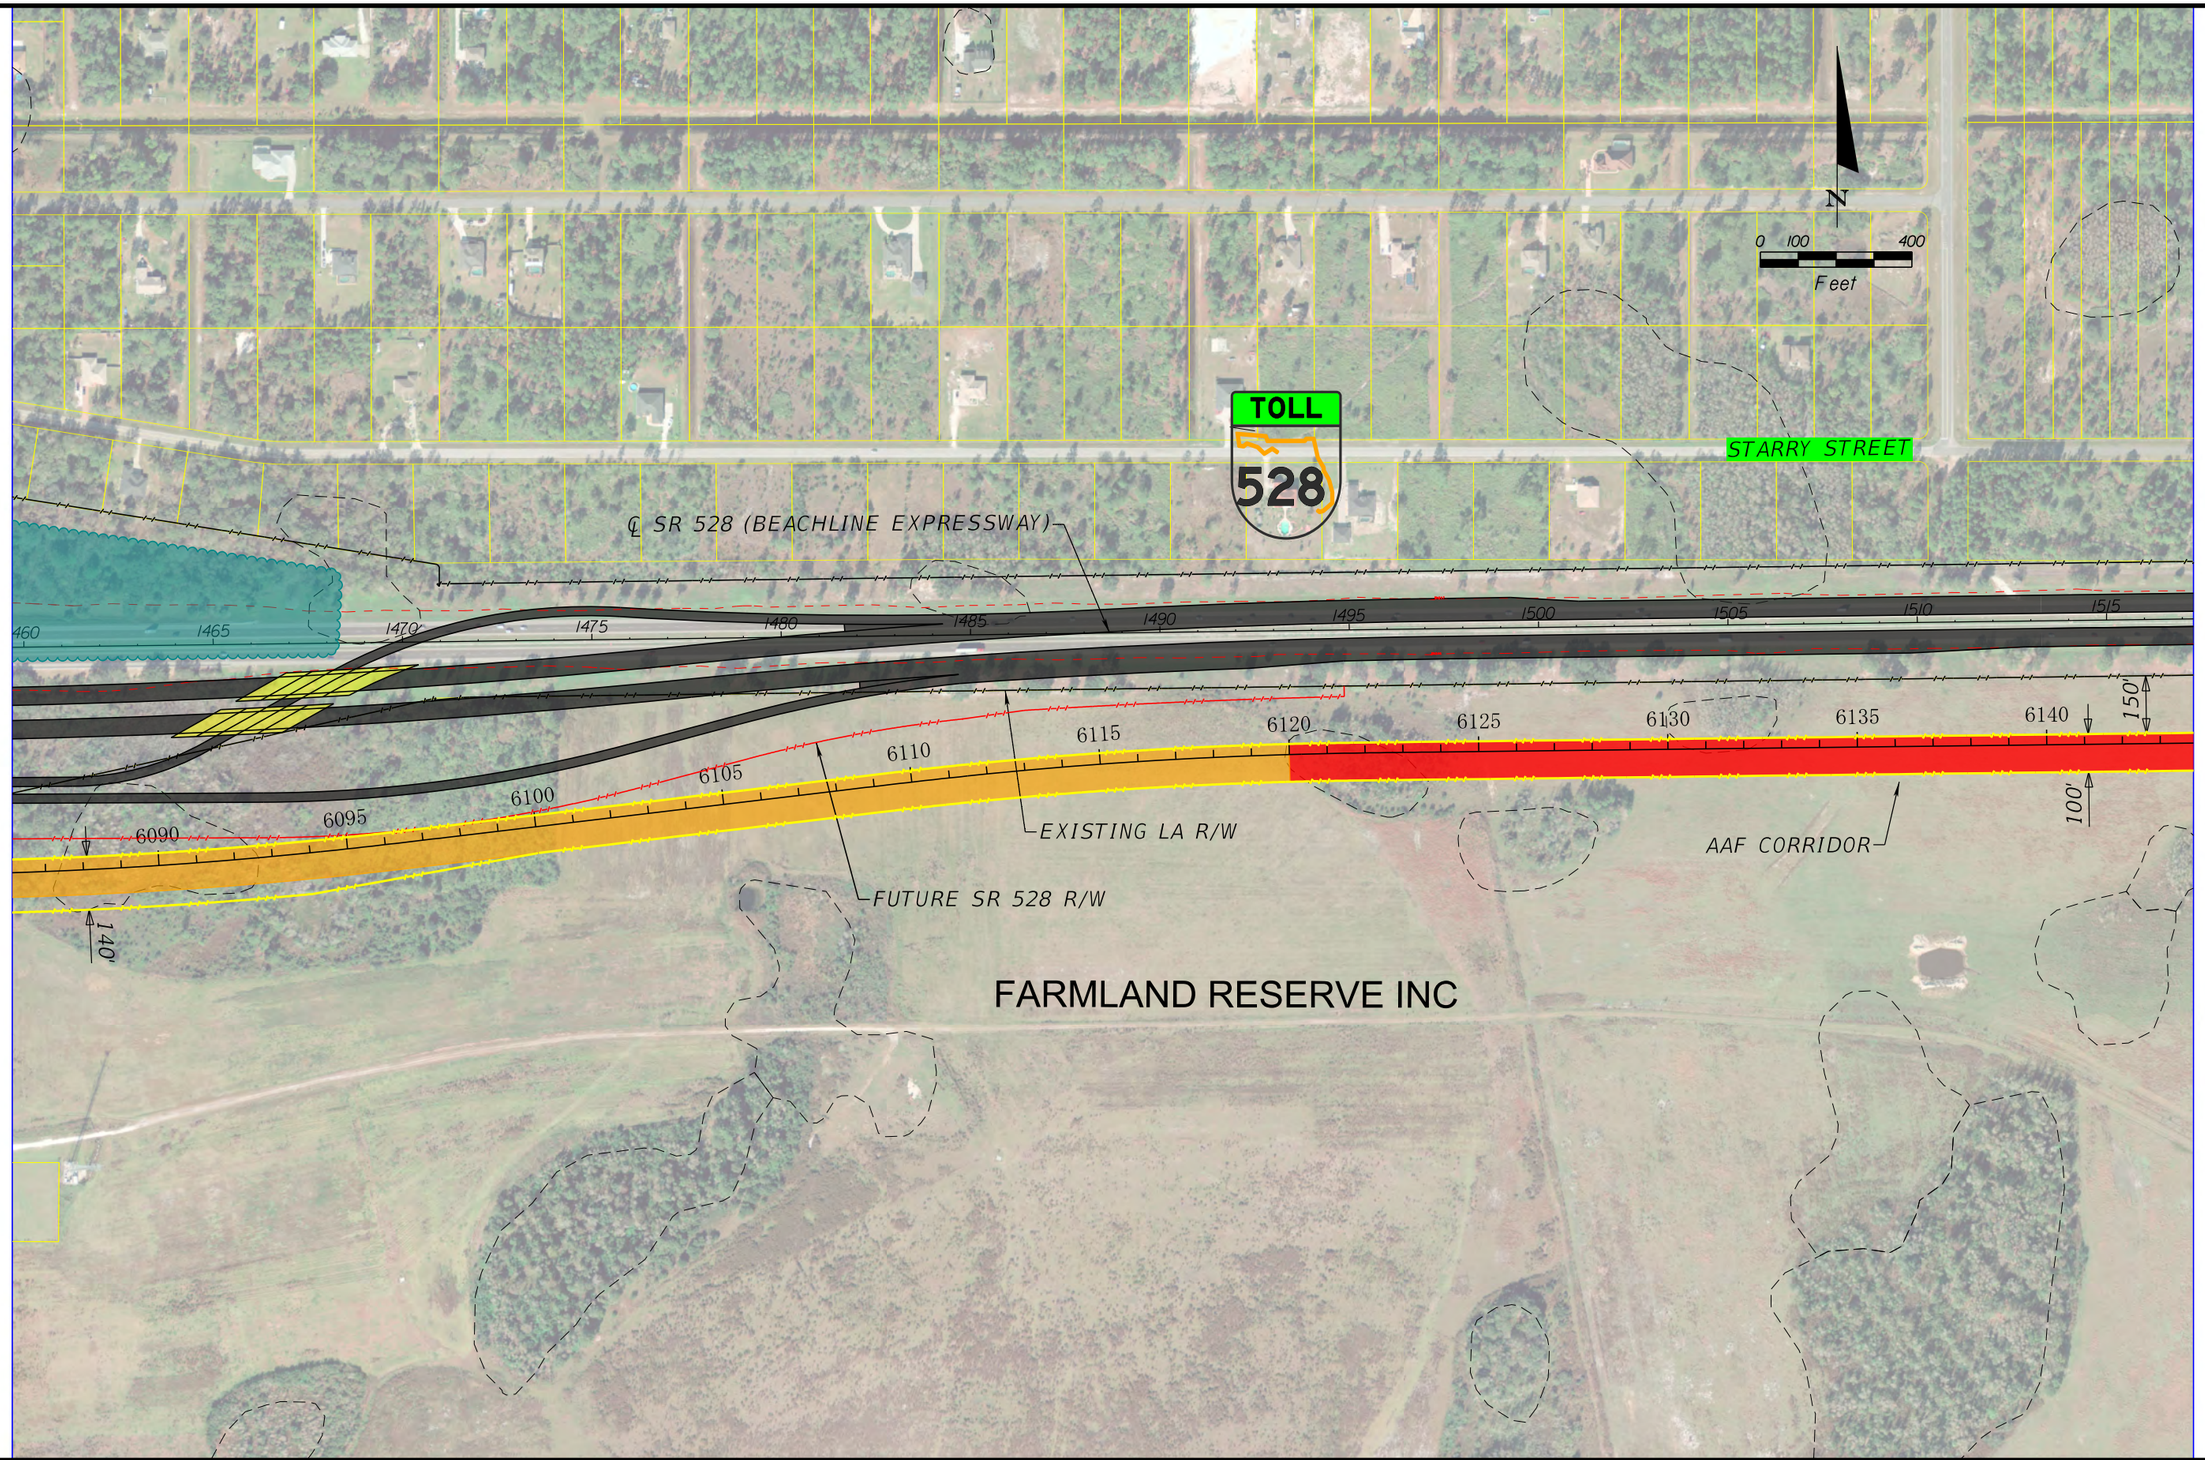

EXPLANATION OF FEATURES

- AAF AT GRADE (≤8')
- AAF ABOVE GRADE (>8')
- AAF IN BOX SECTION
- AAF BRIDGE
- ROADWAY BRIDGE
- EXIST POND
- PROPOSED POND BY AAF
- PROPOSED (ULTIMATE) POND BY OOCEA OR FDOT
- PROPOSED ROW (AAF)
- WETLAND BOUNDARY

AAF RAILWAY AT OOCEA, ALTERNATIVE E

ALL ABOARD FLORIDA INTERCITY PASSENGER RAIL PROJECT

U.S Department of Transportation
Federal Railroad Administration

$USERS $DATES $TIMES $FILES

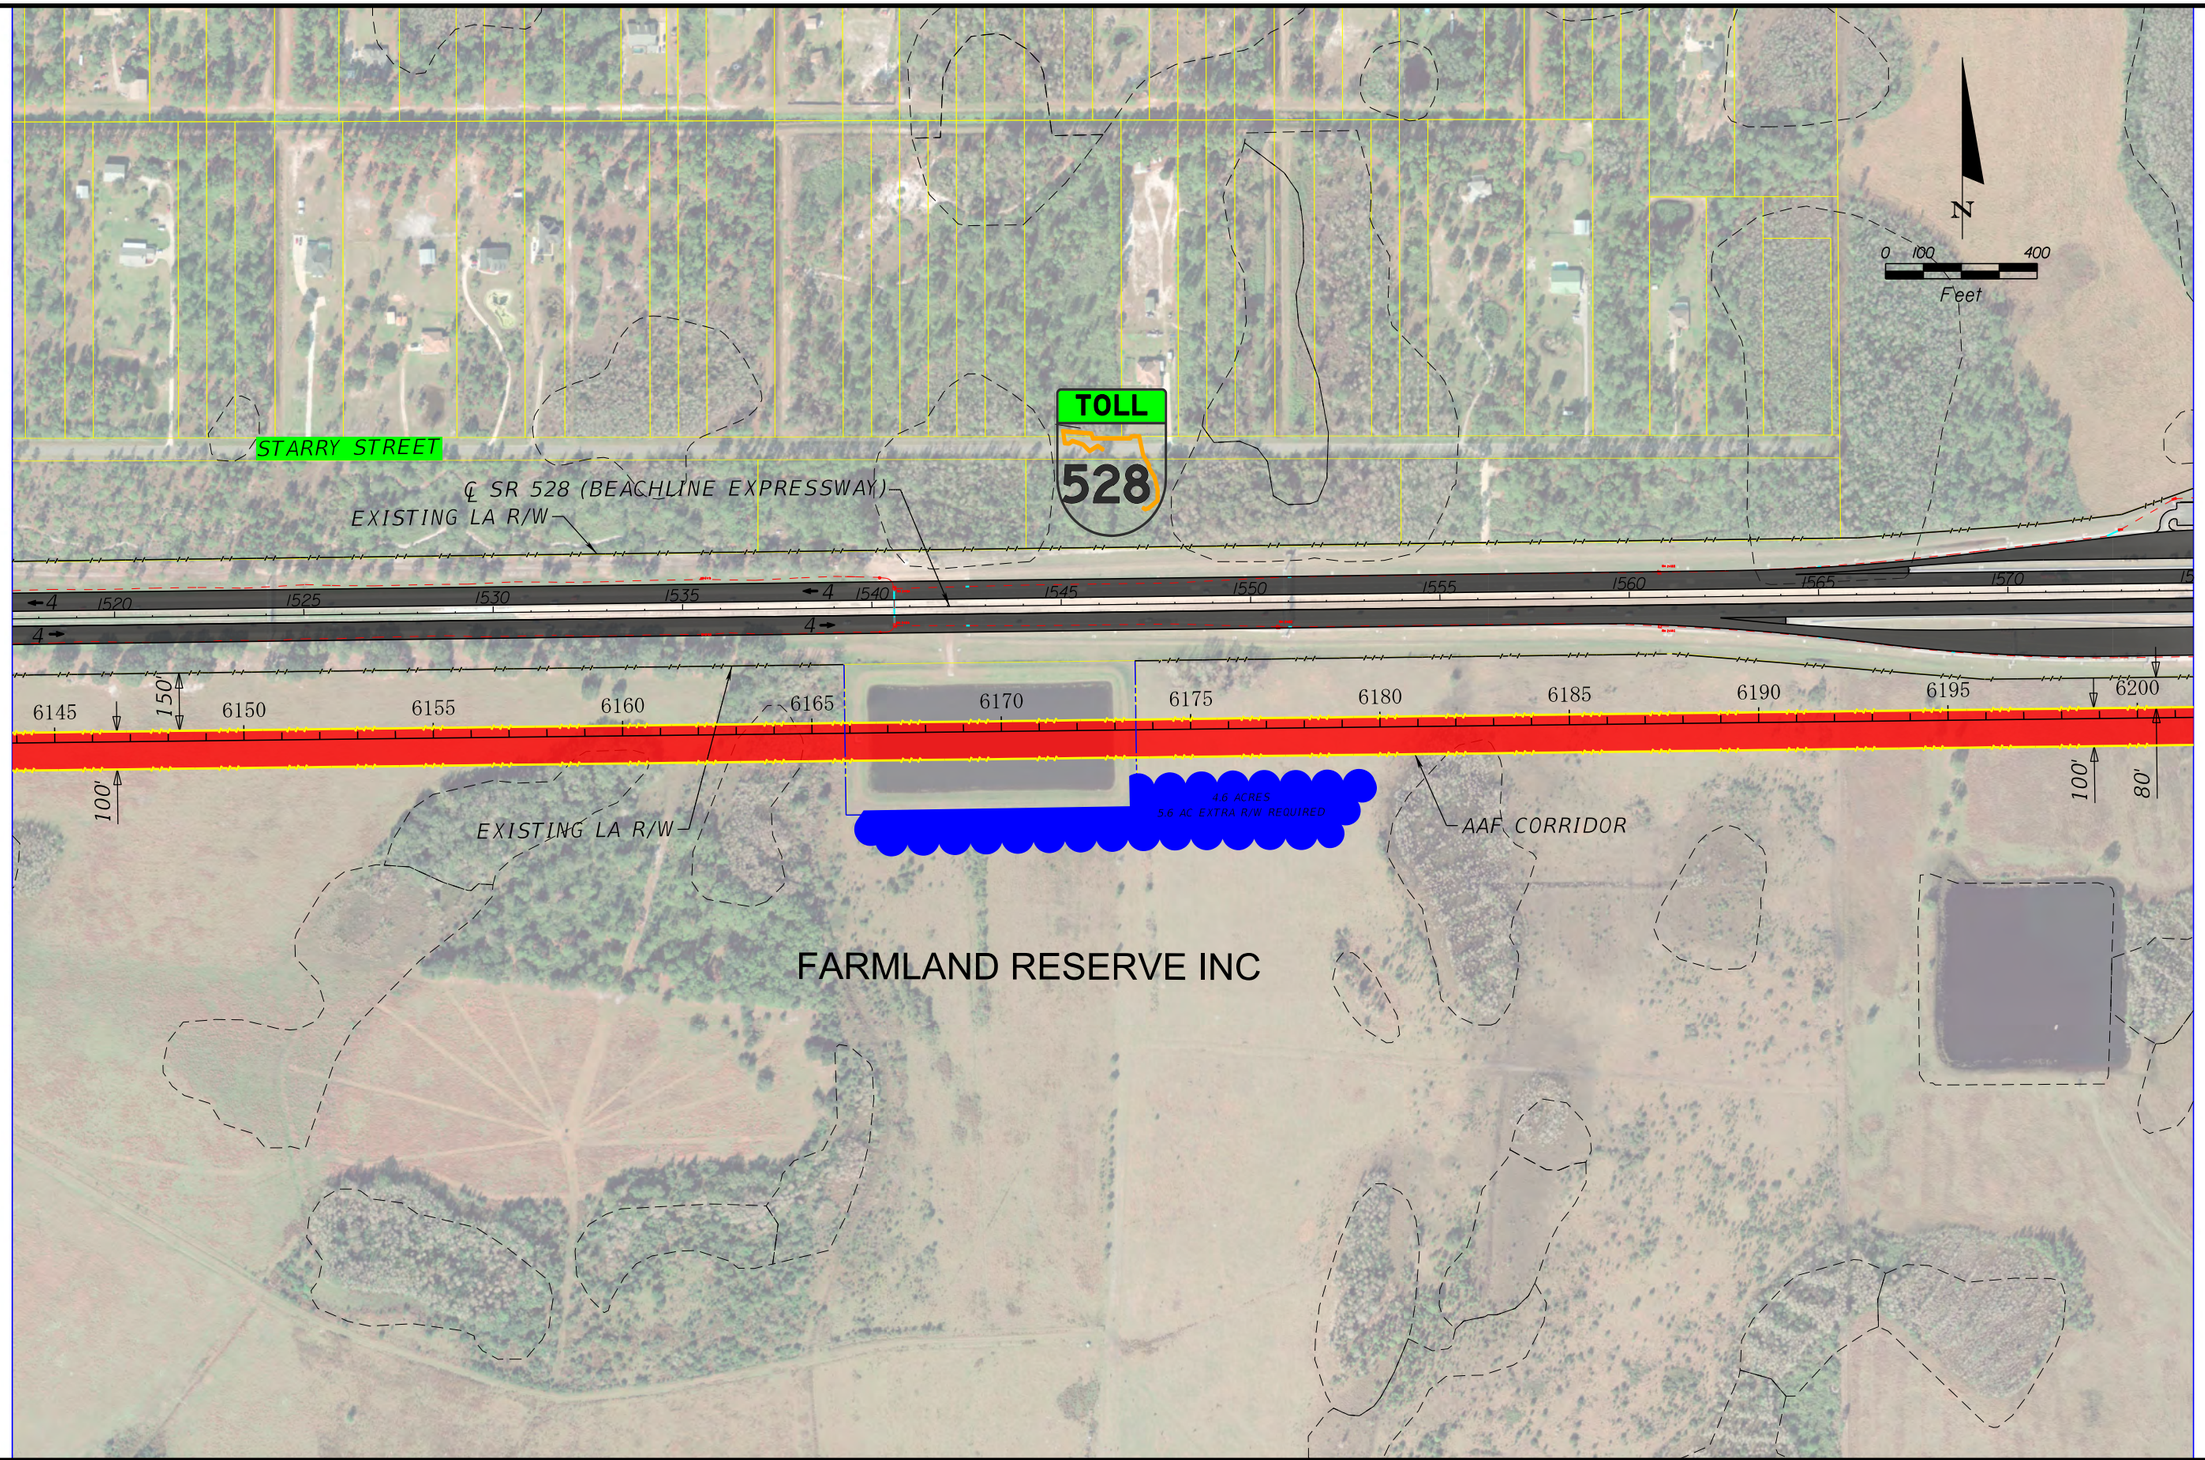

EXPLANATION OF FEATURES

- AAF AT GRADE (≤8')
- AAF ABOVE GRADE (>8')
- AAF IN BOX SECTION
- AAF BRIDGE
- ROADWAY BRIDGE
- EXIST POND
- PROPOSED POND BY AAF
- PROPOSED (ULTIMATE) POND BY OOCEA OR FDOT
- PROPOSED ROW (AAF)
- WETLAND BOUNDARY

AAF RAILWAY AT OOCEA, ALTERNATIVE E

ALL ABOARD FLORIDA INTERCITY PASSENGER RAIL PROJECT

U.S Department of Transportation
Federal Railroad Administration

$USERS $DATES $TIMES $FILES

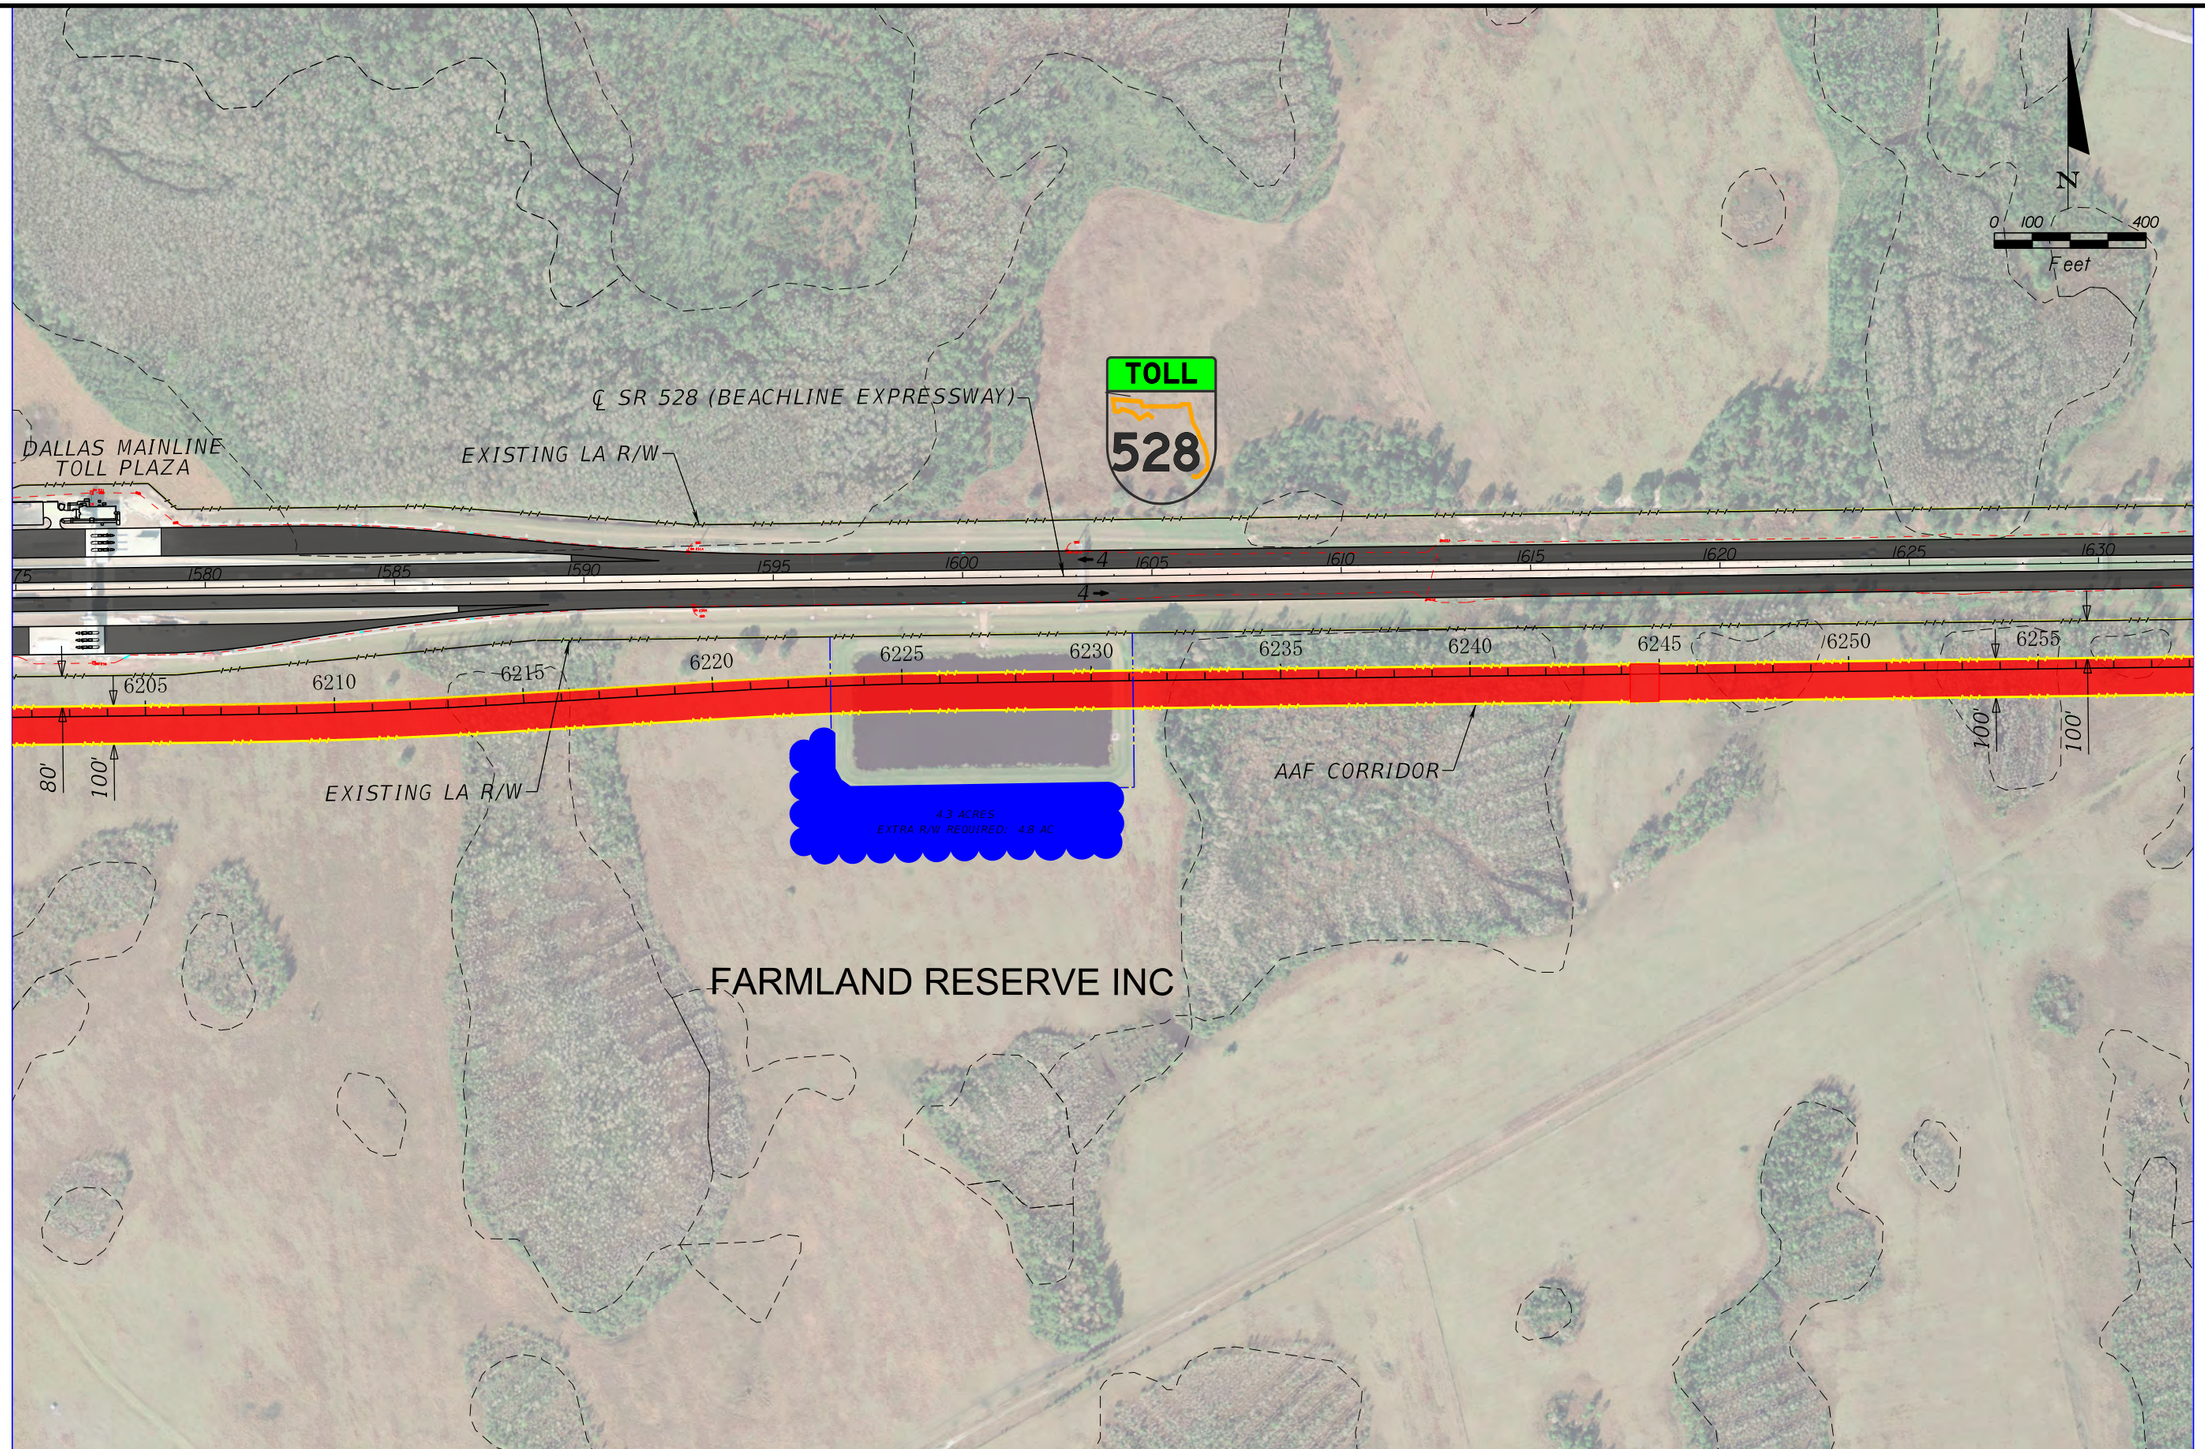

EXPLANATION OF FEATURES

- AAF AT GRADE (≤8')
- AAF ABOVE GRADE (>8')
- AAF IN BOX SECTION
- AAF BRIDGE
- ROADWAY BRIDGE
- EXIST POND
- PROPOSED POND BY AAF
- PROPOSED (ULTIMATE) POND BY OOCEA OR FDOT
- PROPOSED ROW (AAF)
- WETLAND BOUNDARY

AAF RAILWAY AT OOCEA, ALTERNATIVE E

ALL ABOARD FLORIDA INTERCITY PASSENGER RAIL PROJECT

U.S Department of Transportation
Federal Railroad Administration

$USER$ $DATE$ $TIME$ $FILE$

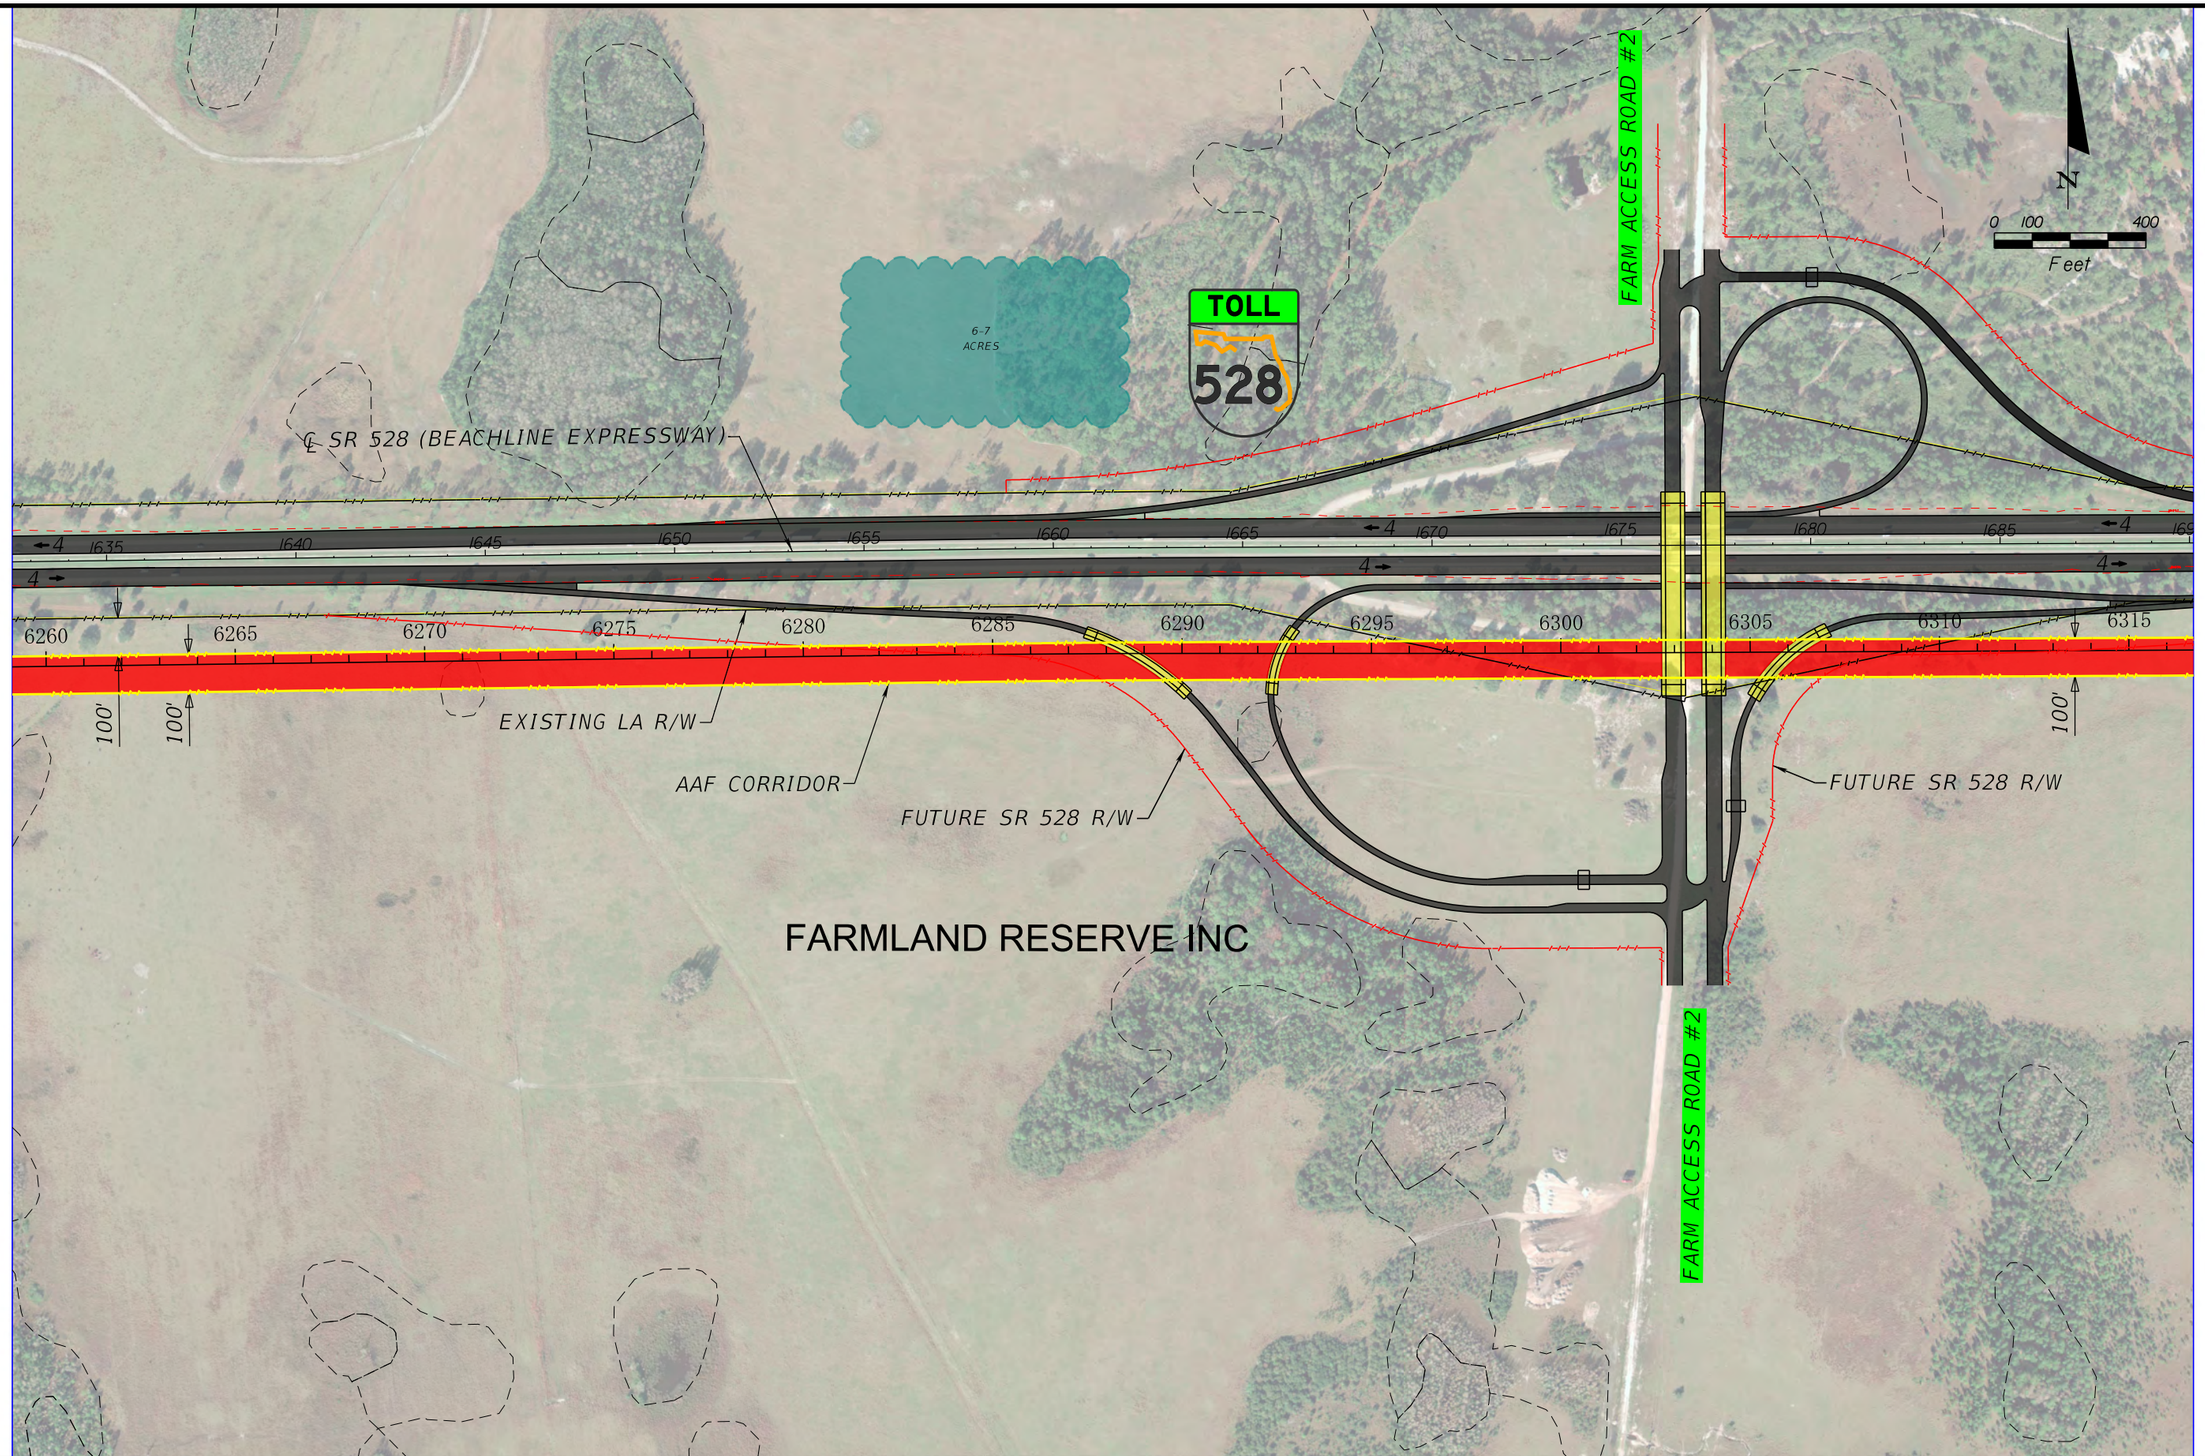

EXPLANATION OF FEATURES

- AAF AT GRADE (≤8')
- AAF ABOVE GRADE (>8')
- AAF IN BOX SECTION
- AAF BRIDGE
- ROADWAY BRIDGE
- EXIST POND
- PROPOSED POND BY AAF
- PROPOSED (ULTIMATE) POND BY OOCEA OR FDOT
- PROPOSED ROW (AAF)
- WETLAND BOUNDARY

AAF RAILWAY AT OOCEA, ALTERNATIVE E

ALL ABOARD FLORIDA INTERCITY PASSENGER RAIL PROJECT

U.S Department of Transportation
Federal Railroad Administration

$USERS $DATES $TIMES $FILES

EXPLANATION OF FEATURES

- AAF AT GRADE (≤8')
- AAF ABOVE GRADE (>8')
- AAF IN BOX SECTION
- AAF BRIDGE
- ROADWAY BRIDGE
- EXIST POND
- PROPOSED POND BY AAF
- PROPOSED (ULTIMATE) POND BY OOCEA OR FDOT
- PROPOSED ROW (AAF)
- WETLAND BOUNDARY

AAF RAILWAY AT OOCEA, ALTERNATIVE E

ALL ABOARD FLORIDA INTERCITY PASSENGER RAIL PROJECT

U.S Department of Transportation
Federal Railroad Administration

$USER$ $DATE$ $TIME$ $FILE$

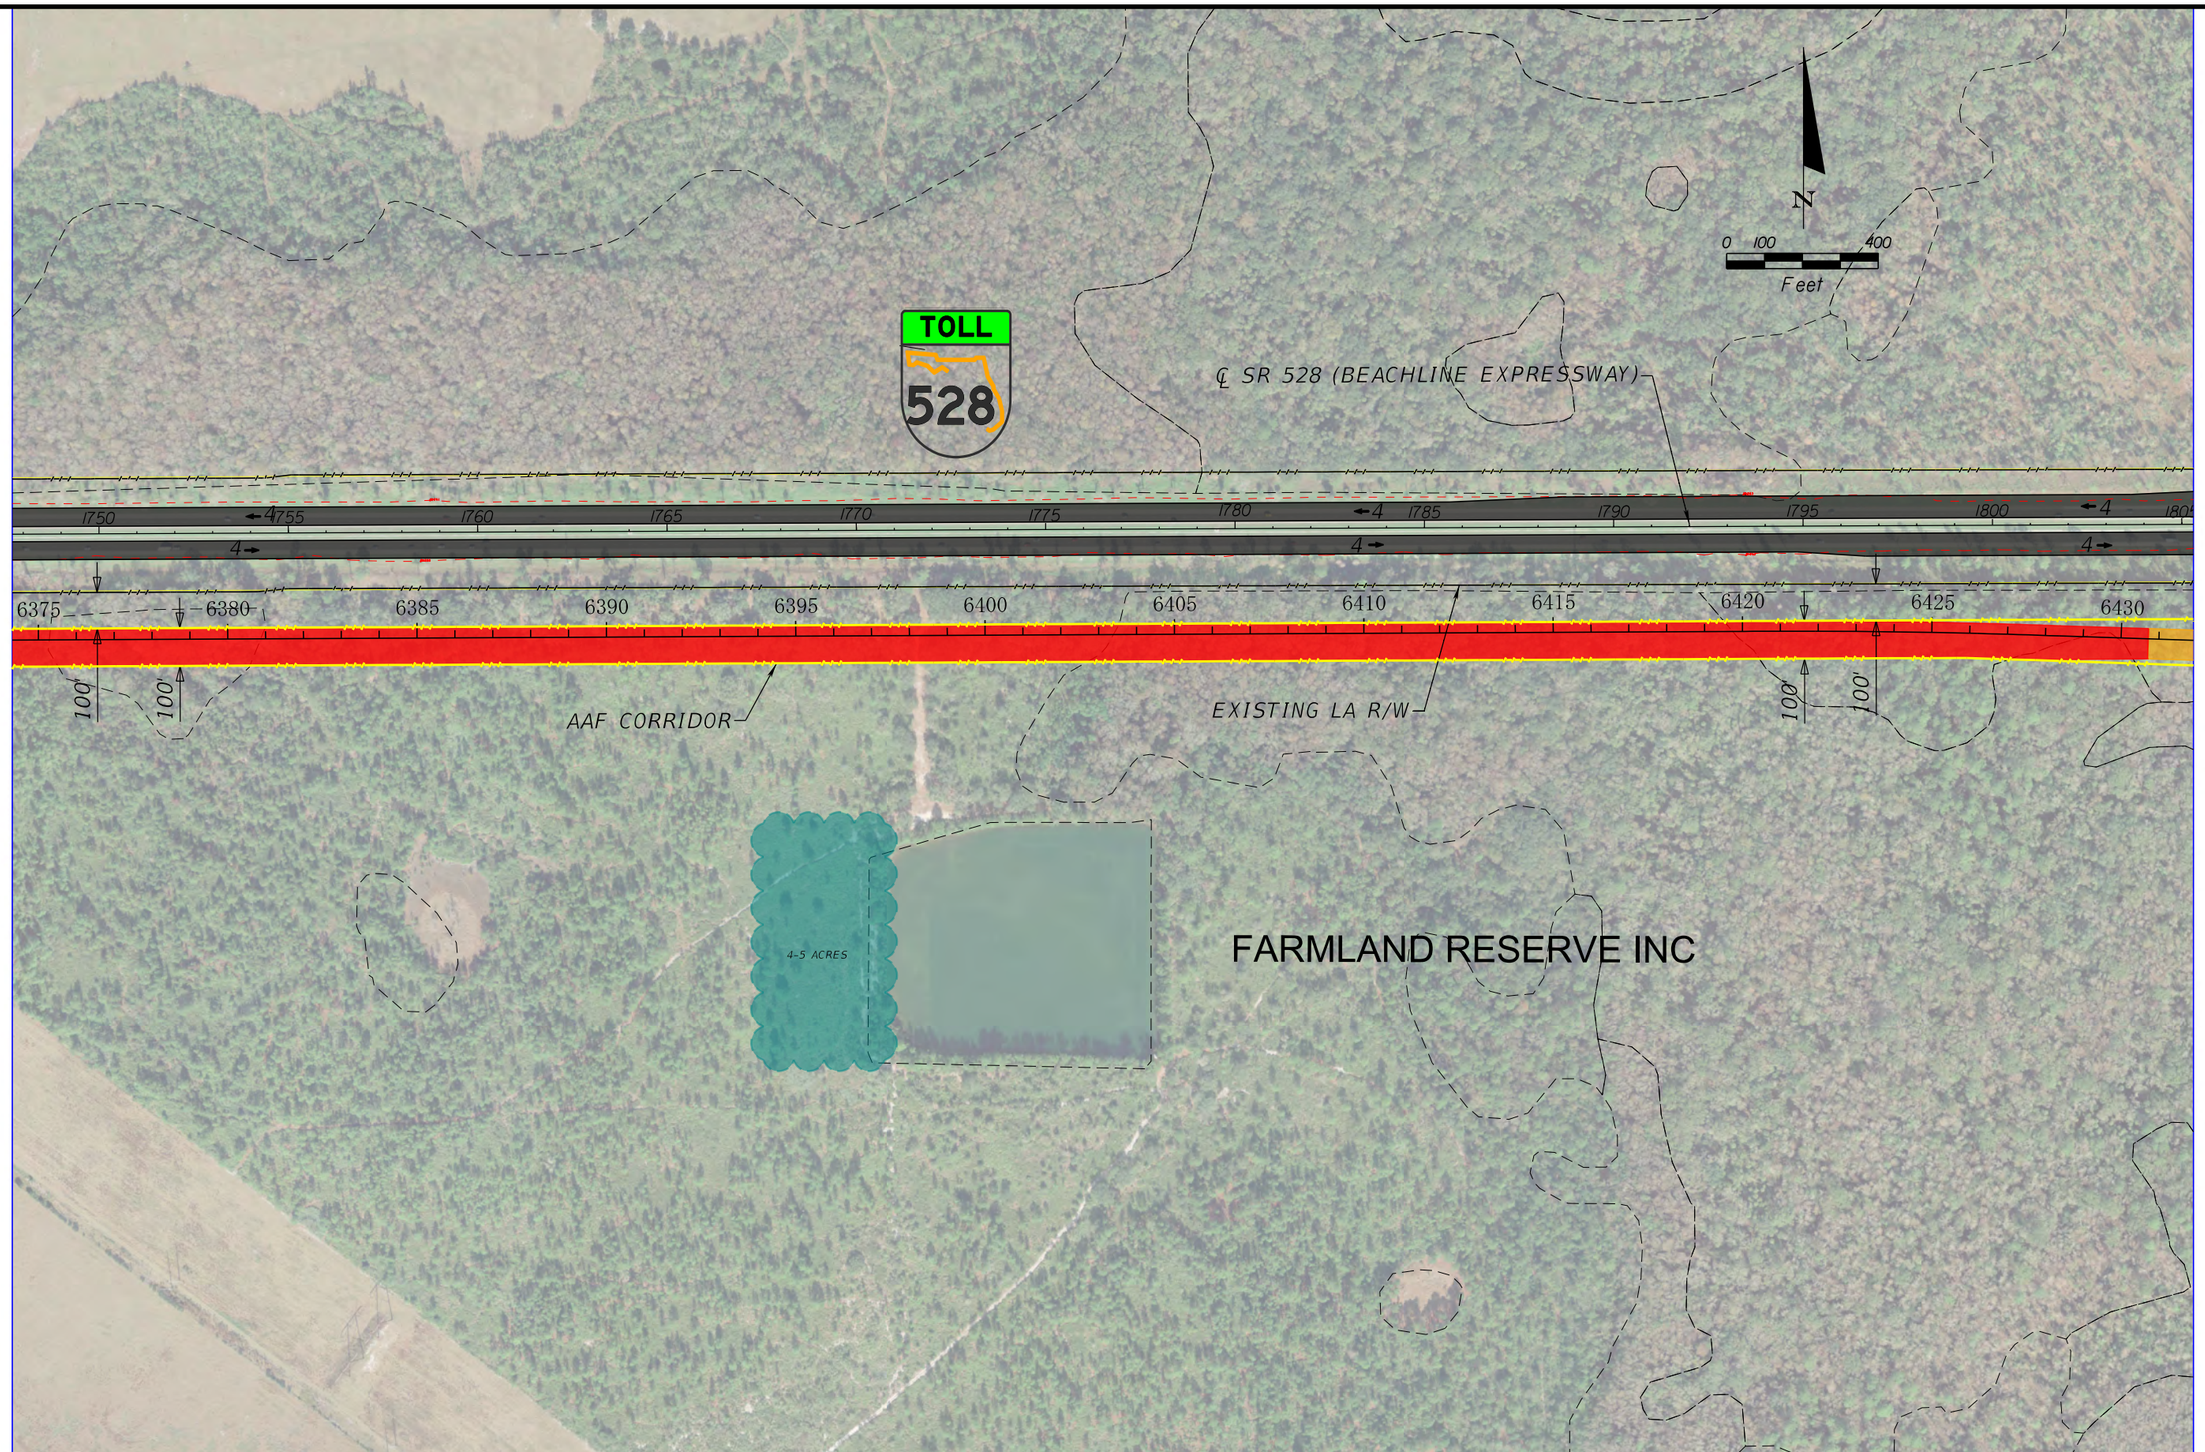

EXPLANATION OF FEATURES

- AAF AT GRADE (≤8')
- AAF ABOVE GRADE (>8')
- AAF IN BOX SECTION
- AAF BRIDGE
- ROADWAY BRIDGE
- EXIST POND
- PROPOSED POND BY AAF
- PROPOSED (ULTIMATE) POND BY OOCEA OR FDOT
- PROPOSED ROW (AAF)
- WETLAND BOUNDARY

AAF RAILWAY AT OOCEA, ALTERNATIVE E

ALL ABOARD FLORIDA INTERCITY PASSENGER RAIL PROJECT

U.S Department of Transportation
Federal Railroad Administration

$USERS $DATES $TIMES $FILES

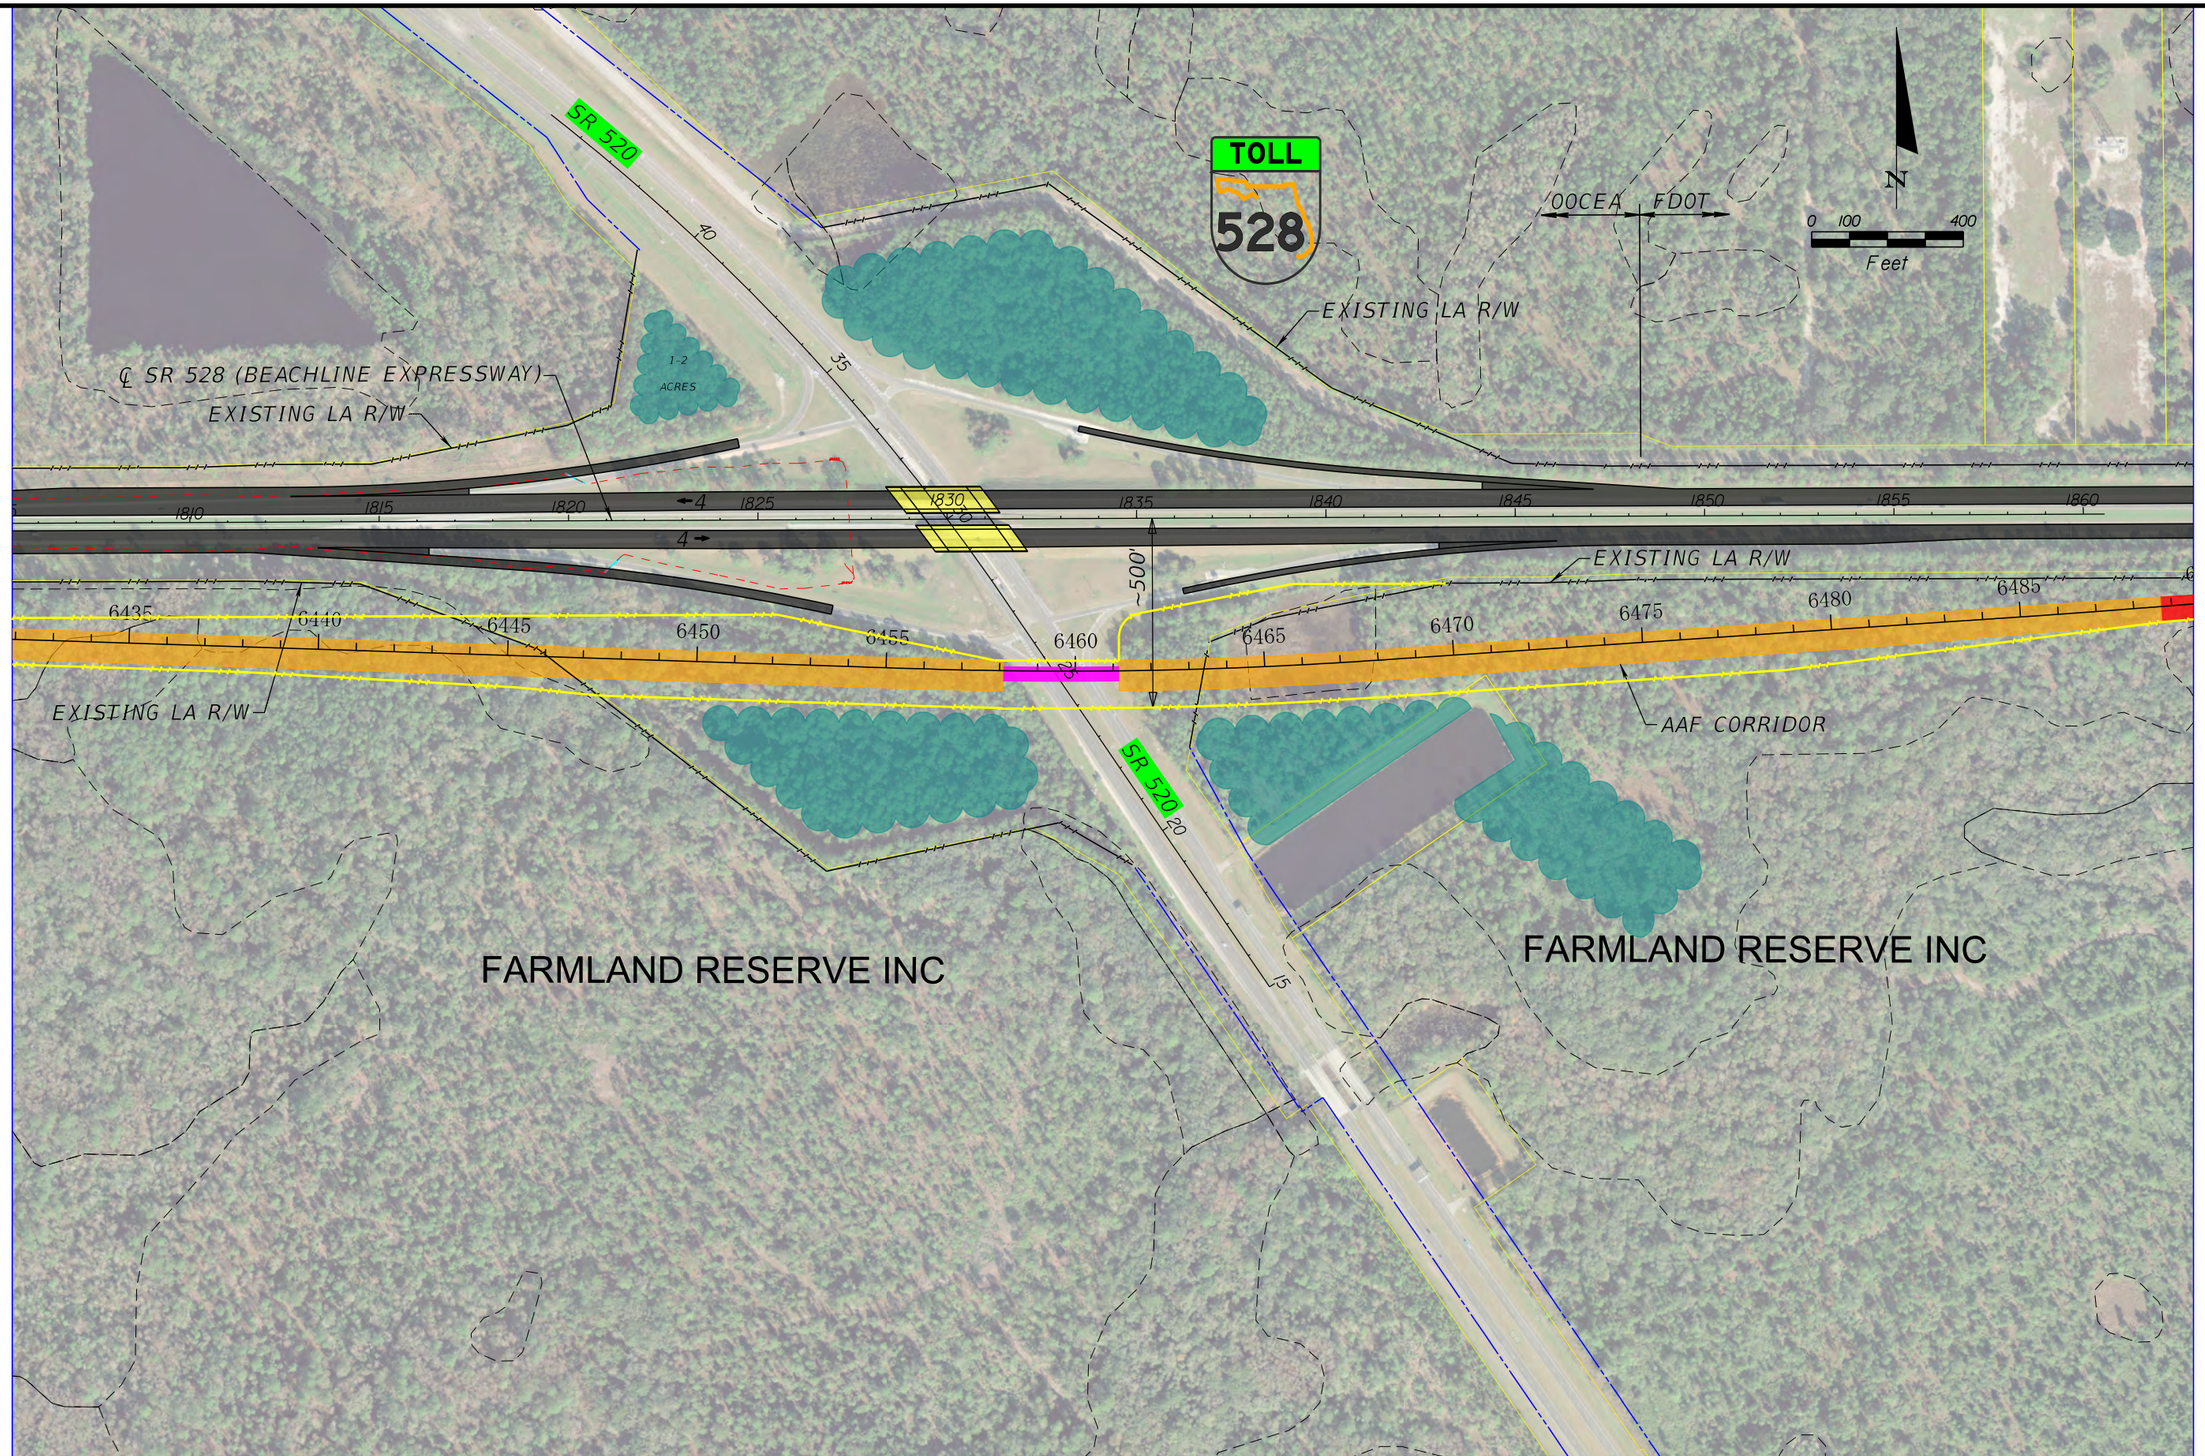

EXPLANATION OF FEATURES

- AAF AT GRADE (≤8')
- AAF ABOVE GRADE (>8')
- AAF IN BOX SECTION
- AAF BRIDGE
- ROADWAY BRIDGE
- EXIST POND
- PROPOSED POND BY AAF
- PROPOSED (ULTIMATE) POND BY OOCEA OR FDOT
- PROPOSED ROW (AAF)
- WETLAND BOUNDARY

AAF RAILWAY AT OOCEA, ALTERNATIVE E

ALL ABOARD FLORIDA INTERCITY PASSENGER RAIL PROJECT

U.S Department of Transportation
Federal Railroad Administration

$USER$ $DATE$ $TIME$ $FILE$

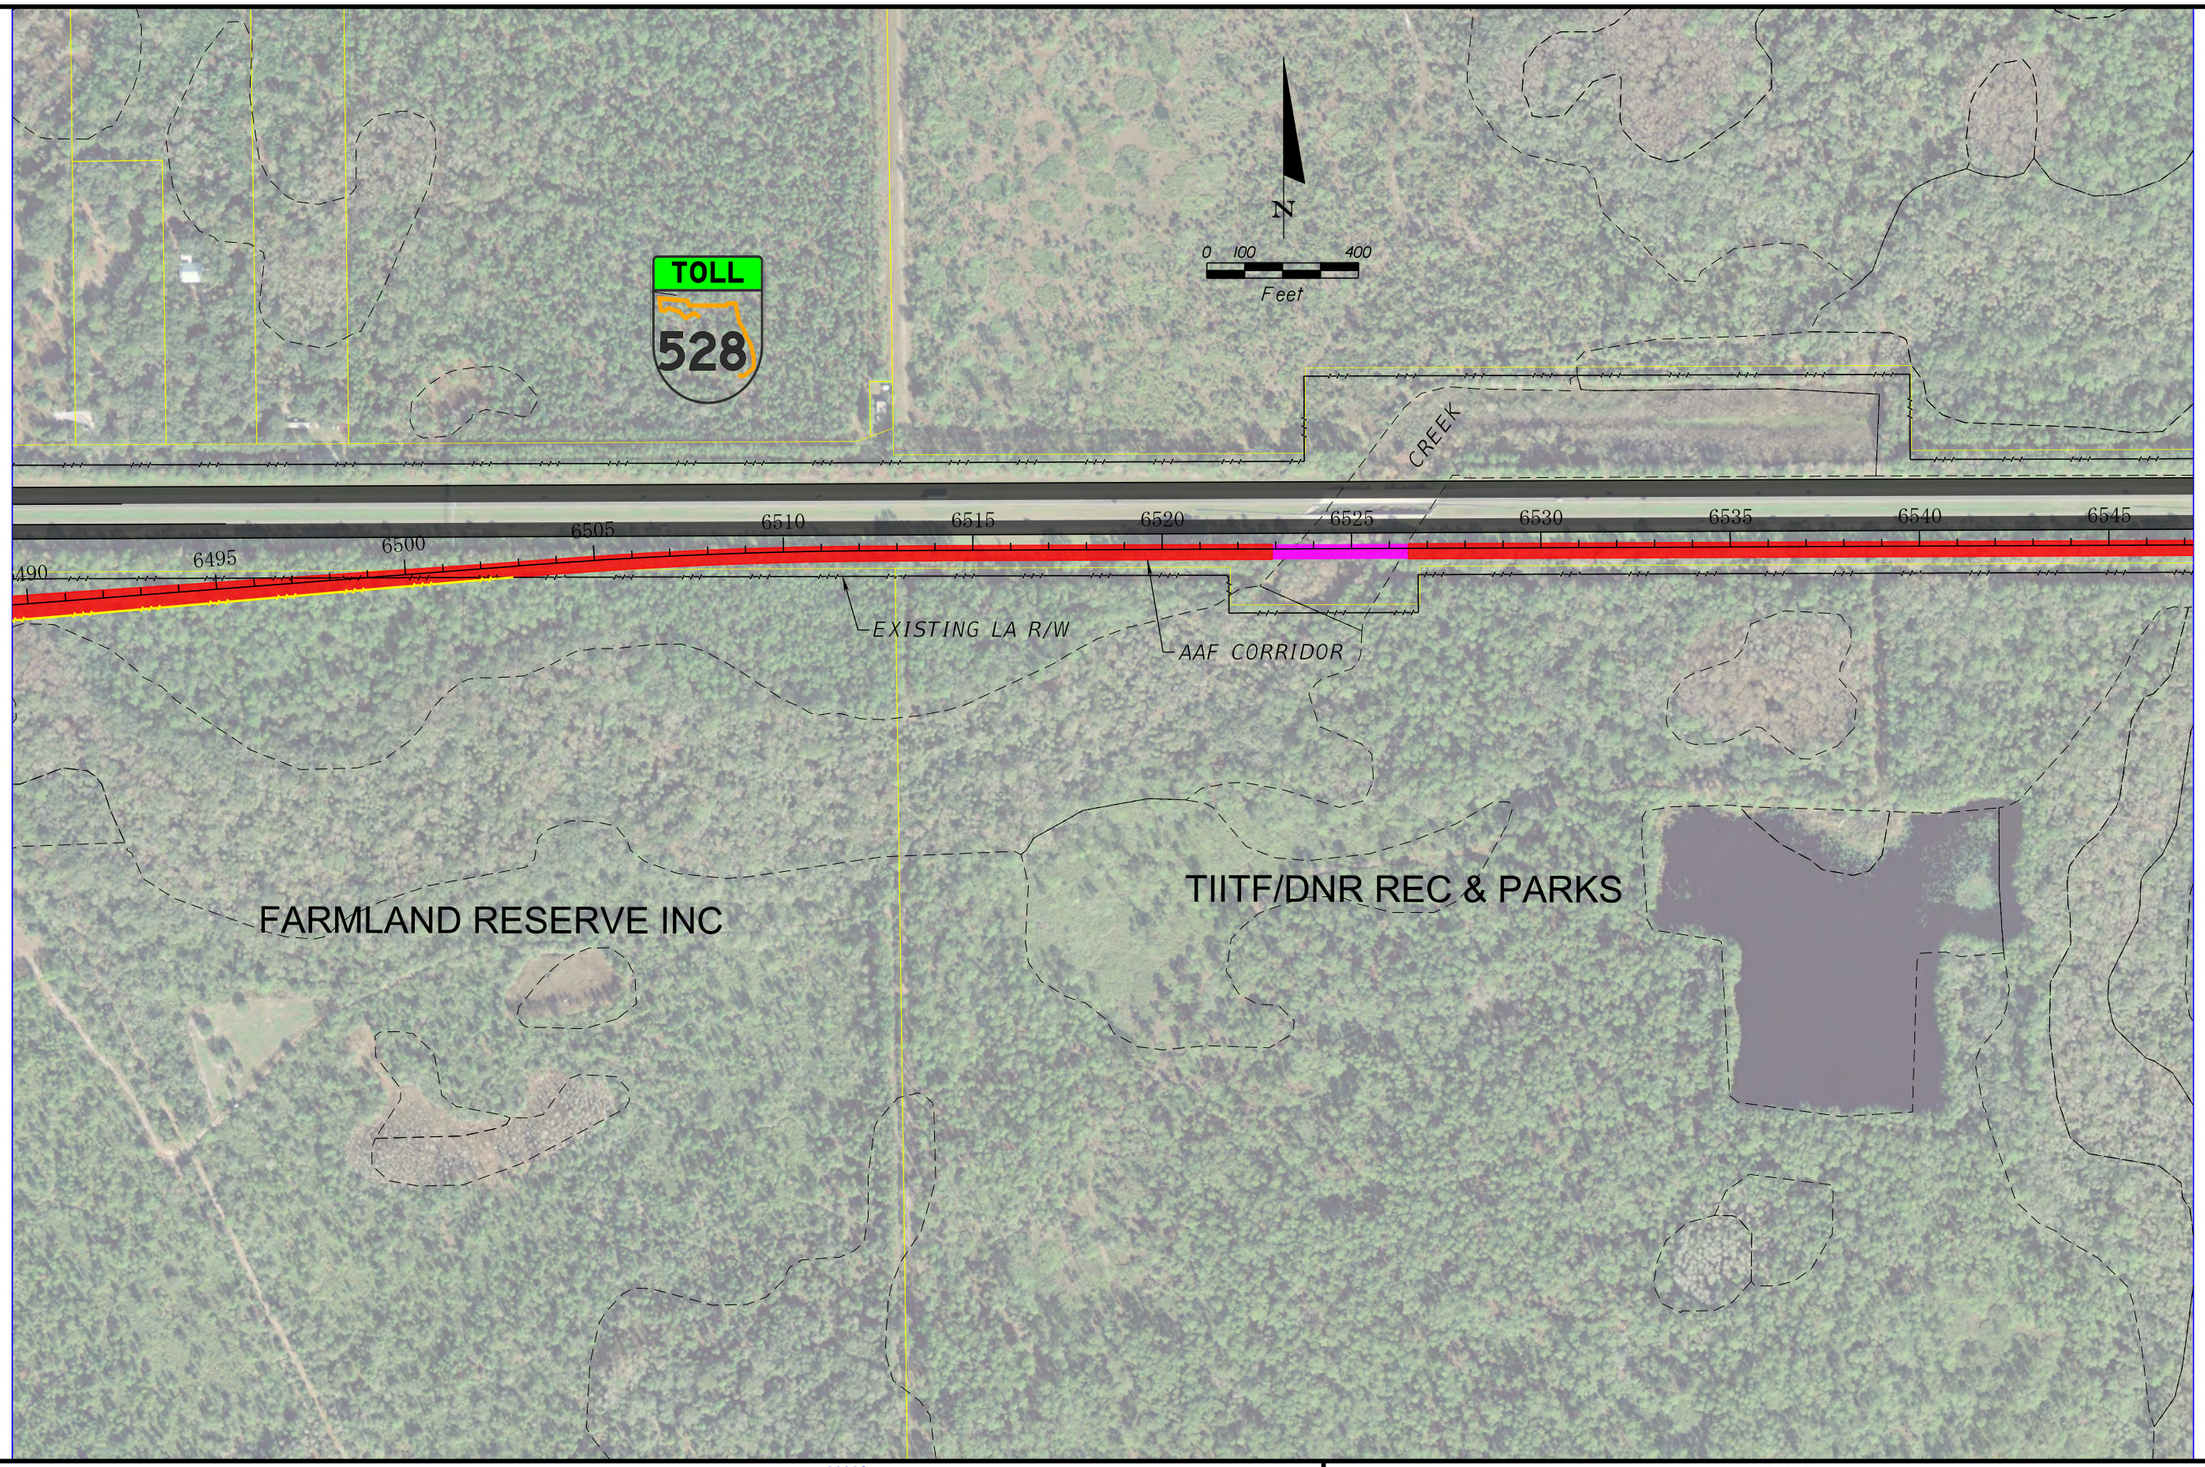

EXPLANATION OF FEATURES

- AAF AT GRADE (≤8')
- AAF ABOVE GRADE (>8')
- AAF IN BOX SECTION
- AAF BRIDGE
- ROADWAY BRIDGE
- EXIST POND
- PROPOSED POND BY AAF
- PROPOSED (ULTIMATE) POND BY OOCEA OR FDOT
- PROPOSED ROW (AAF)
- WETLAND BOUNDARY

AAF RAILWAY AT OOCEA, ALTERNATIVE E

ALL ABOARD FLORIDA INTERCITY PASSENGER RAIL PROJECT

U.S Department of Transportation
Federal Railroad Administration

$USER$ $DATE$ $TIME$ $FILE$