Appendix 3.3.3-A5

E-W Corridor Track Chart

ALL ABOARD FLORIDA

TRACK CHART
EAST / WEST
10/16/14

NO.	REVISIONS	BY	DATE

FRAN CHINNICI

EUGENE SKOROPOWSKI

VINAY MUDHOLKAR

HNTB
8529 South Park Circle
Suite 140
Orlando, FL 32819
(407) 391-1173

ALL ABOARD FLORIDA

Designed	SBM	Drawn	CCL	Checked	JAB	Date	10/16/14

EAST/WEST HIGH SPEED PROPOSED PASSENGER SERVICE

TRACK CHART

PROJECT NO. 58875

SHEET NO. 1 OF 7

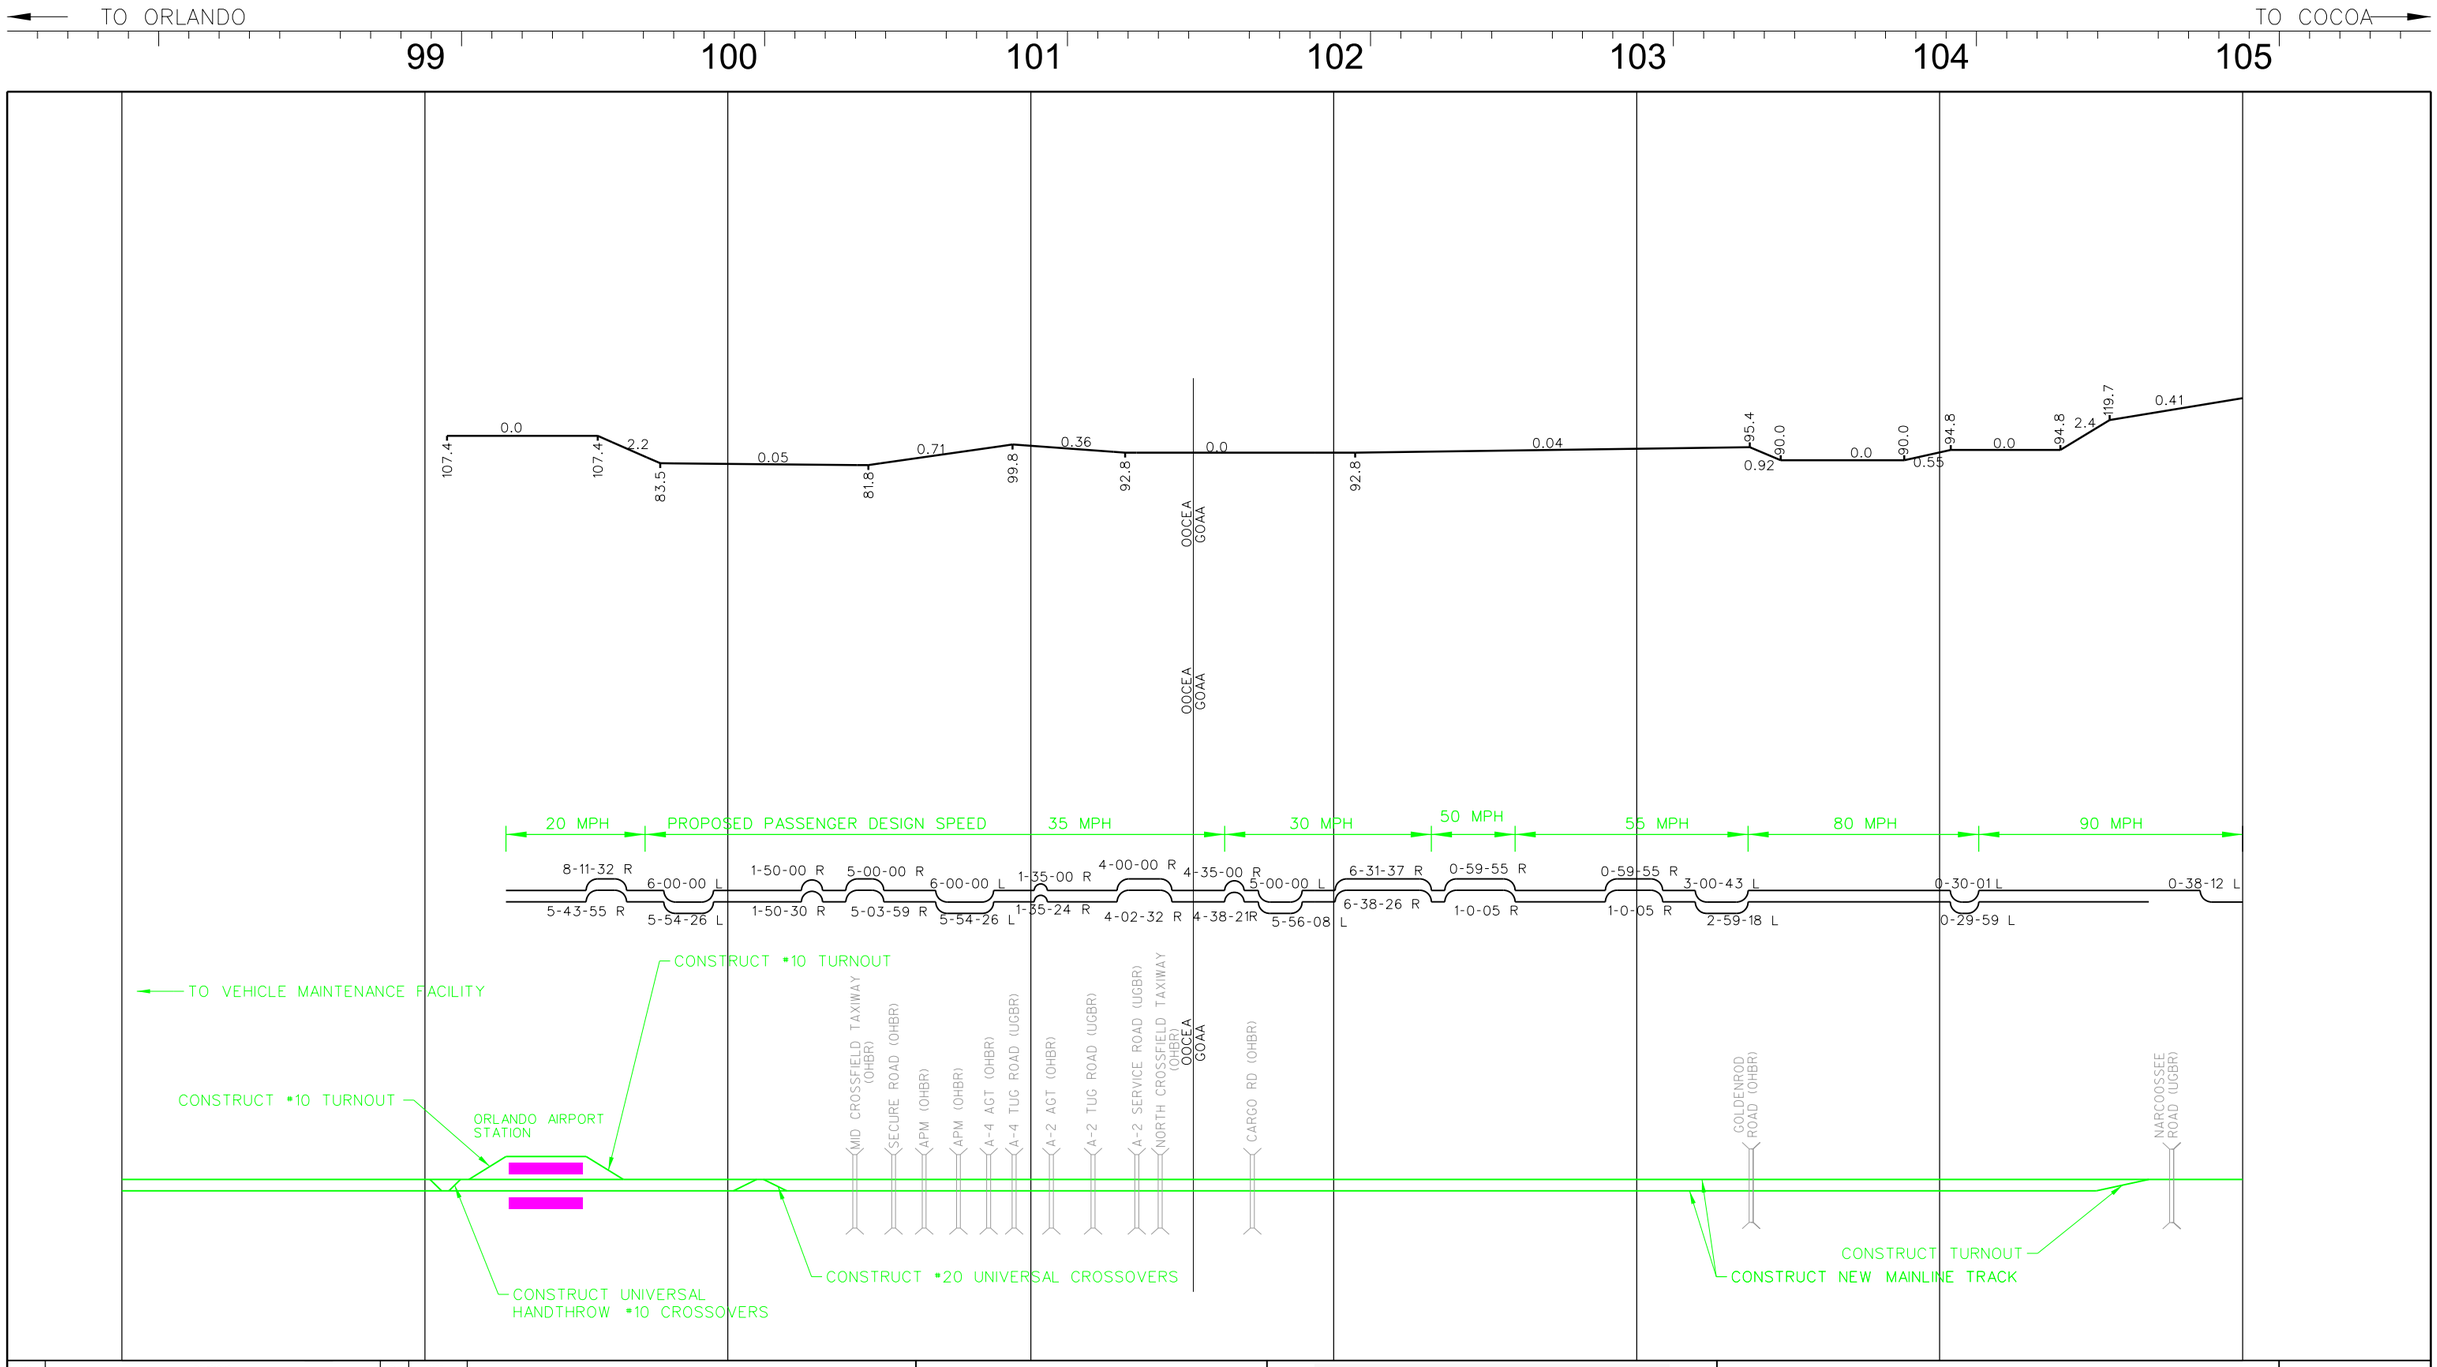

NO.	REVISIONS	BY	DATE

HNTB
8529 South Park Circle
Suite 140
Orlando, FL 32819
(407) 391-1173

ALL ABOARD FLORIDA

Designed	SBM	Drawn	CCL	Checked	JAB	Date	10/16/14

EAST/WEST HIGH SPEED PROPOSED PASSENGER SERVICE

TRACK CHART

PROJECT NO. 58875

SHEET NO. 2 OF 7

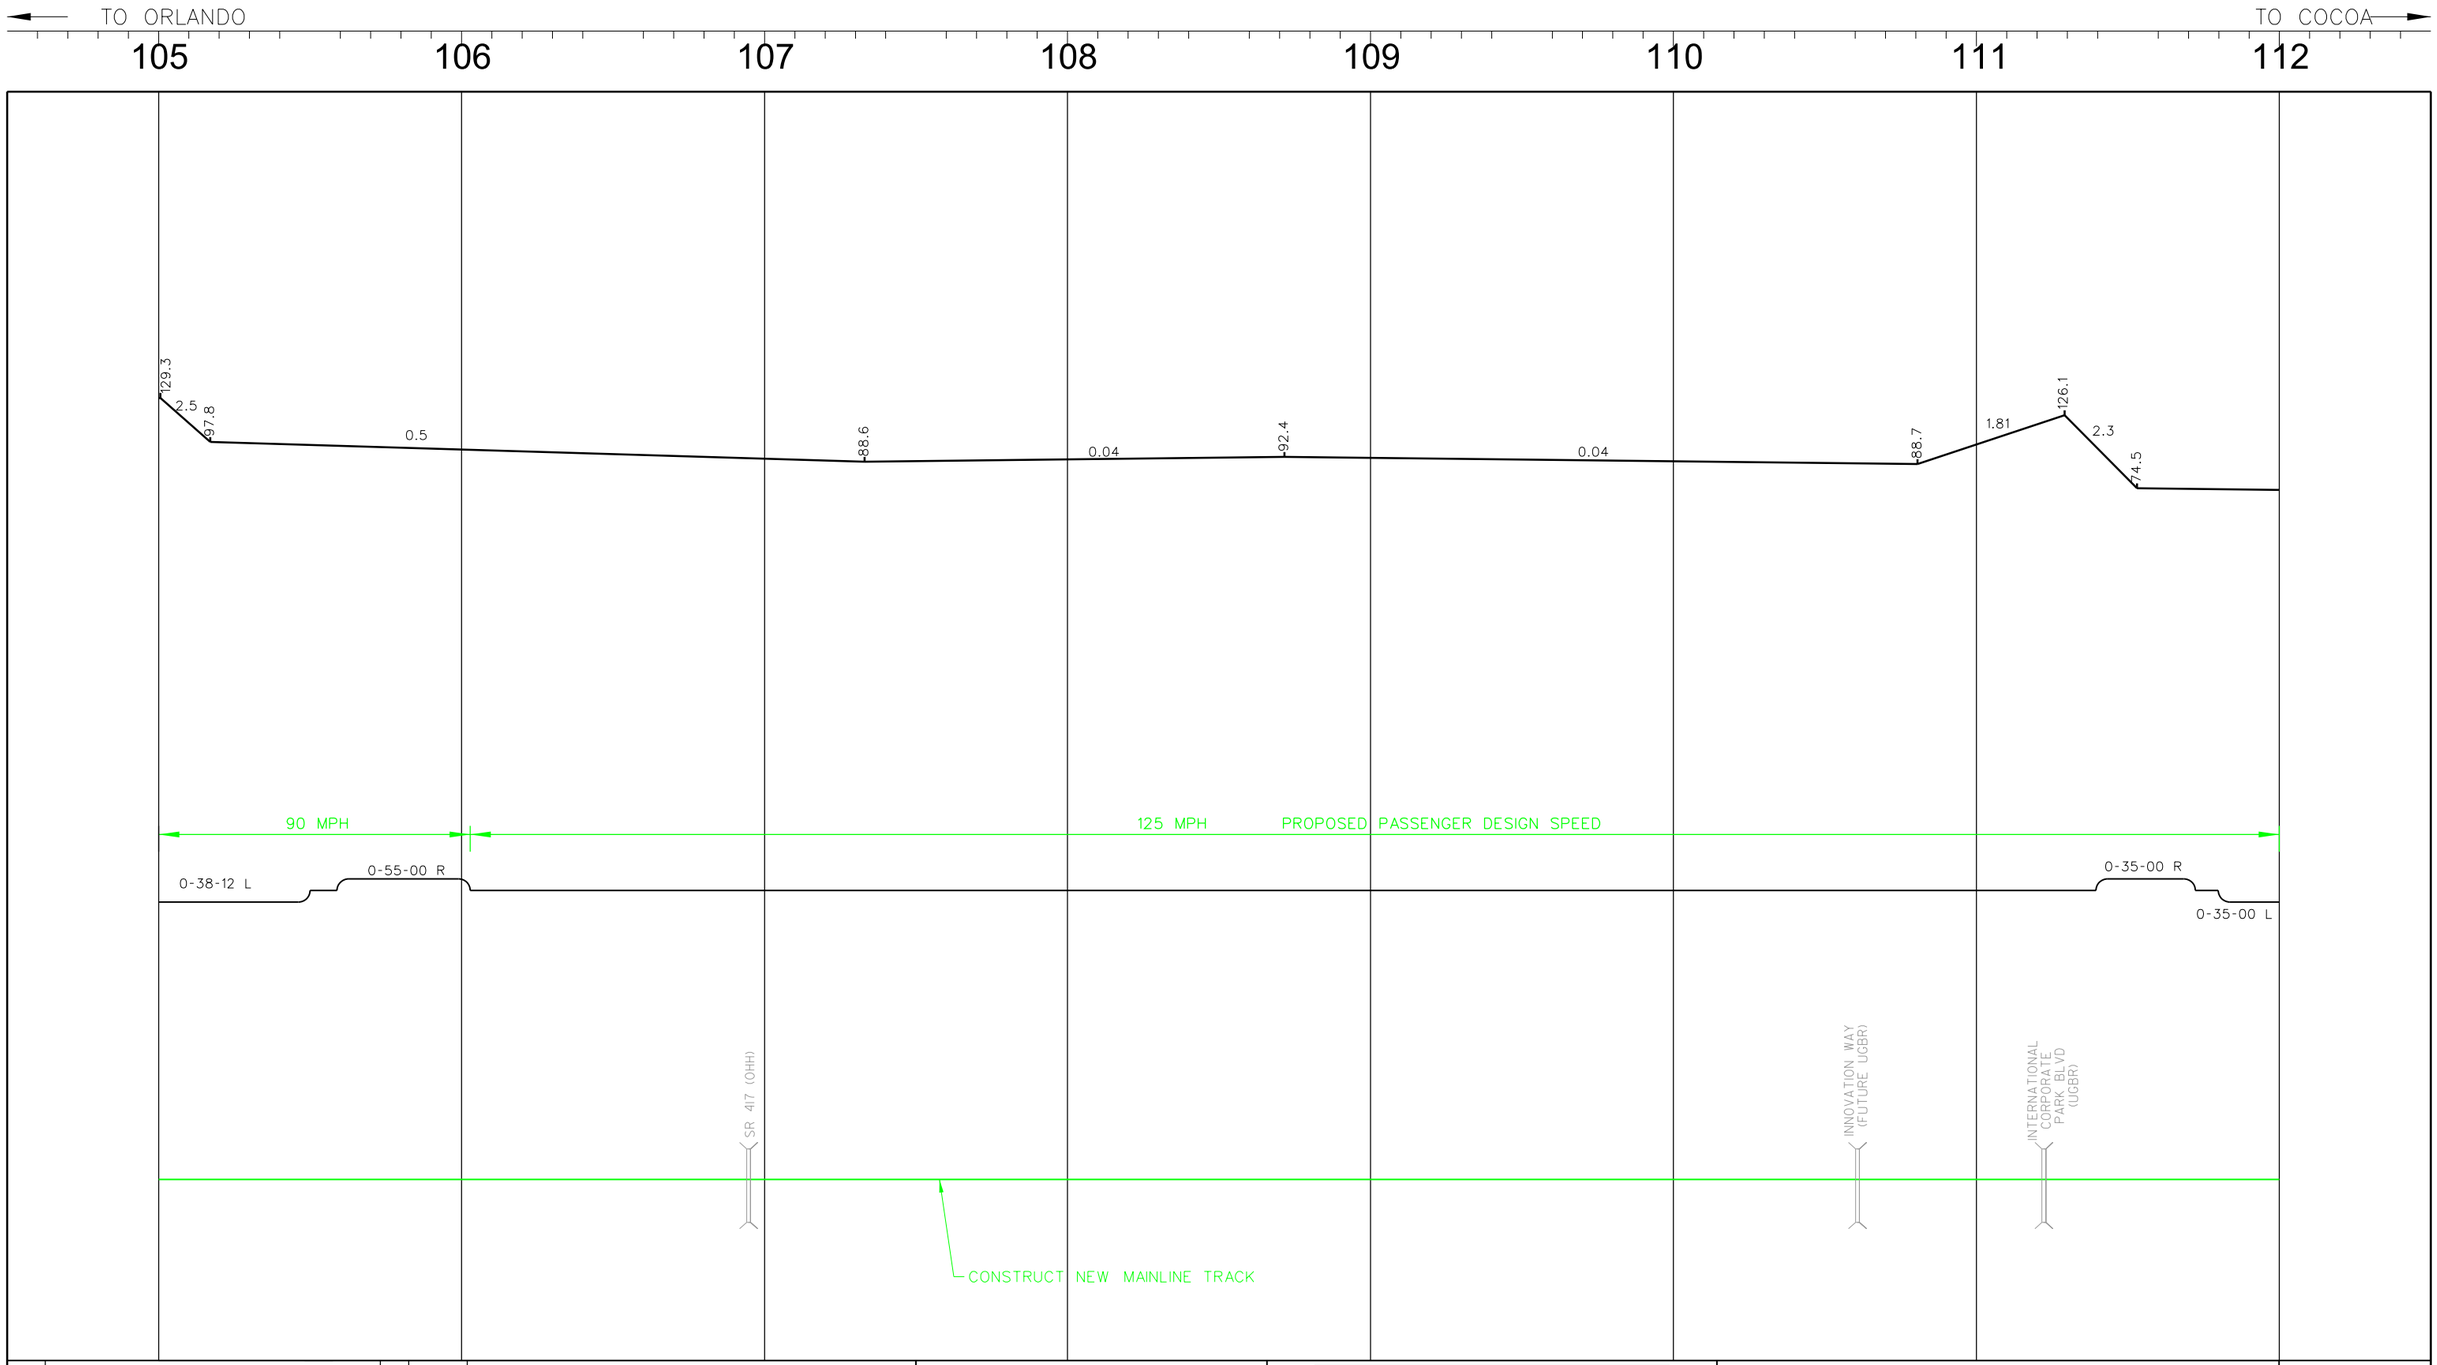

NO.	REVISIONS	BY	DATE

HNTB
8529 South Park Circle
Suite 140
Orlando, FL 32819
(407) 391-1173

ALL ABOARD FLORIDA

Designed	SBM	Drawn	CCL	Checked	JAB	Date	10/16/14

EAST/WEST HIGH SPEED PROPOSED PASSENGER SERVICE

TRACK CHART

PROJECT NO. 58875

SHEET NO. 3 OF 7

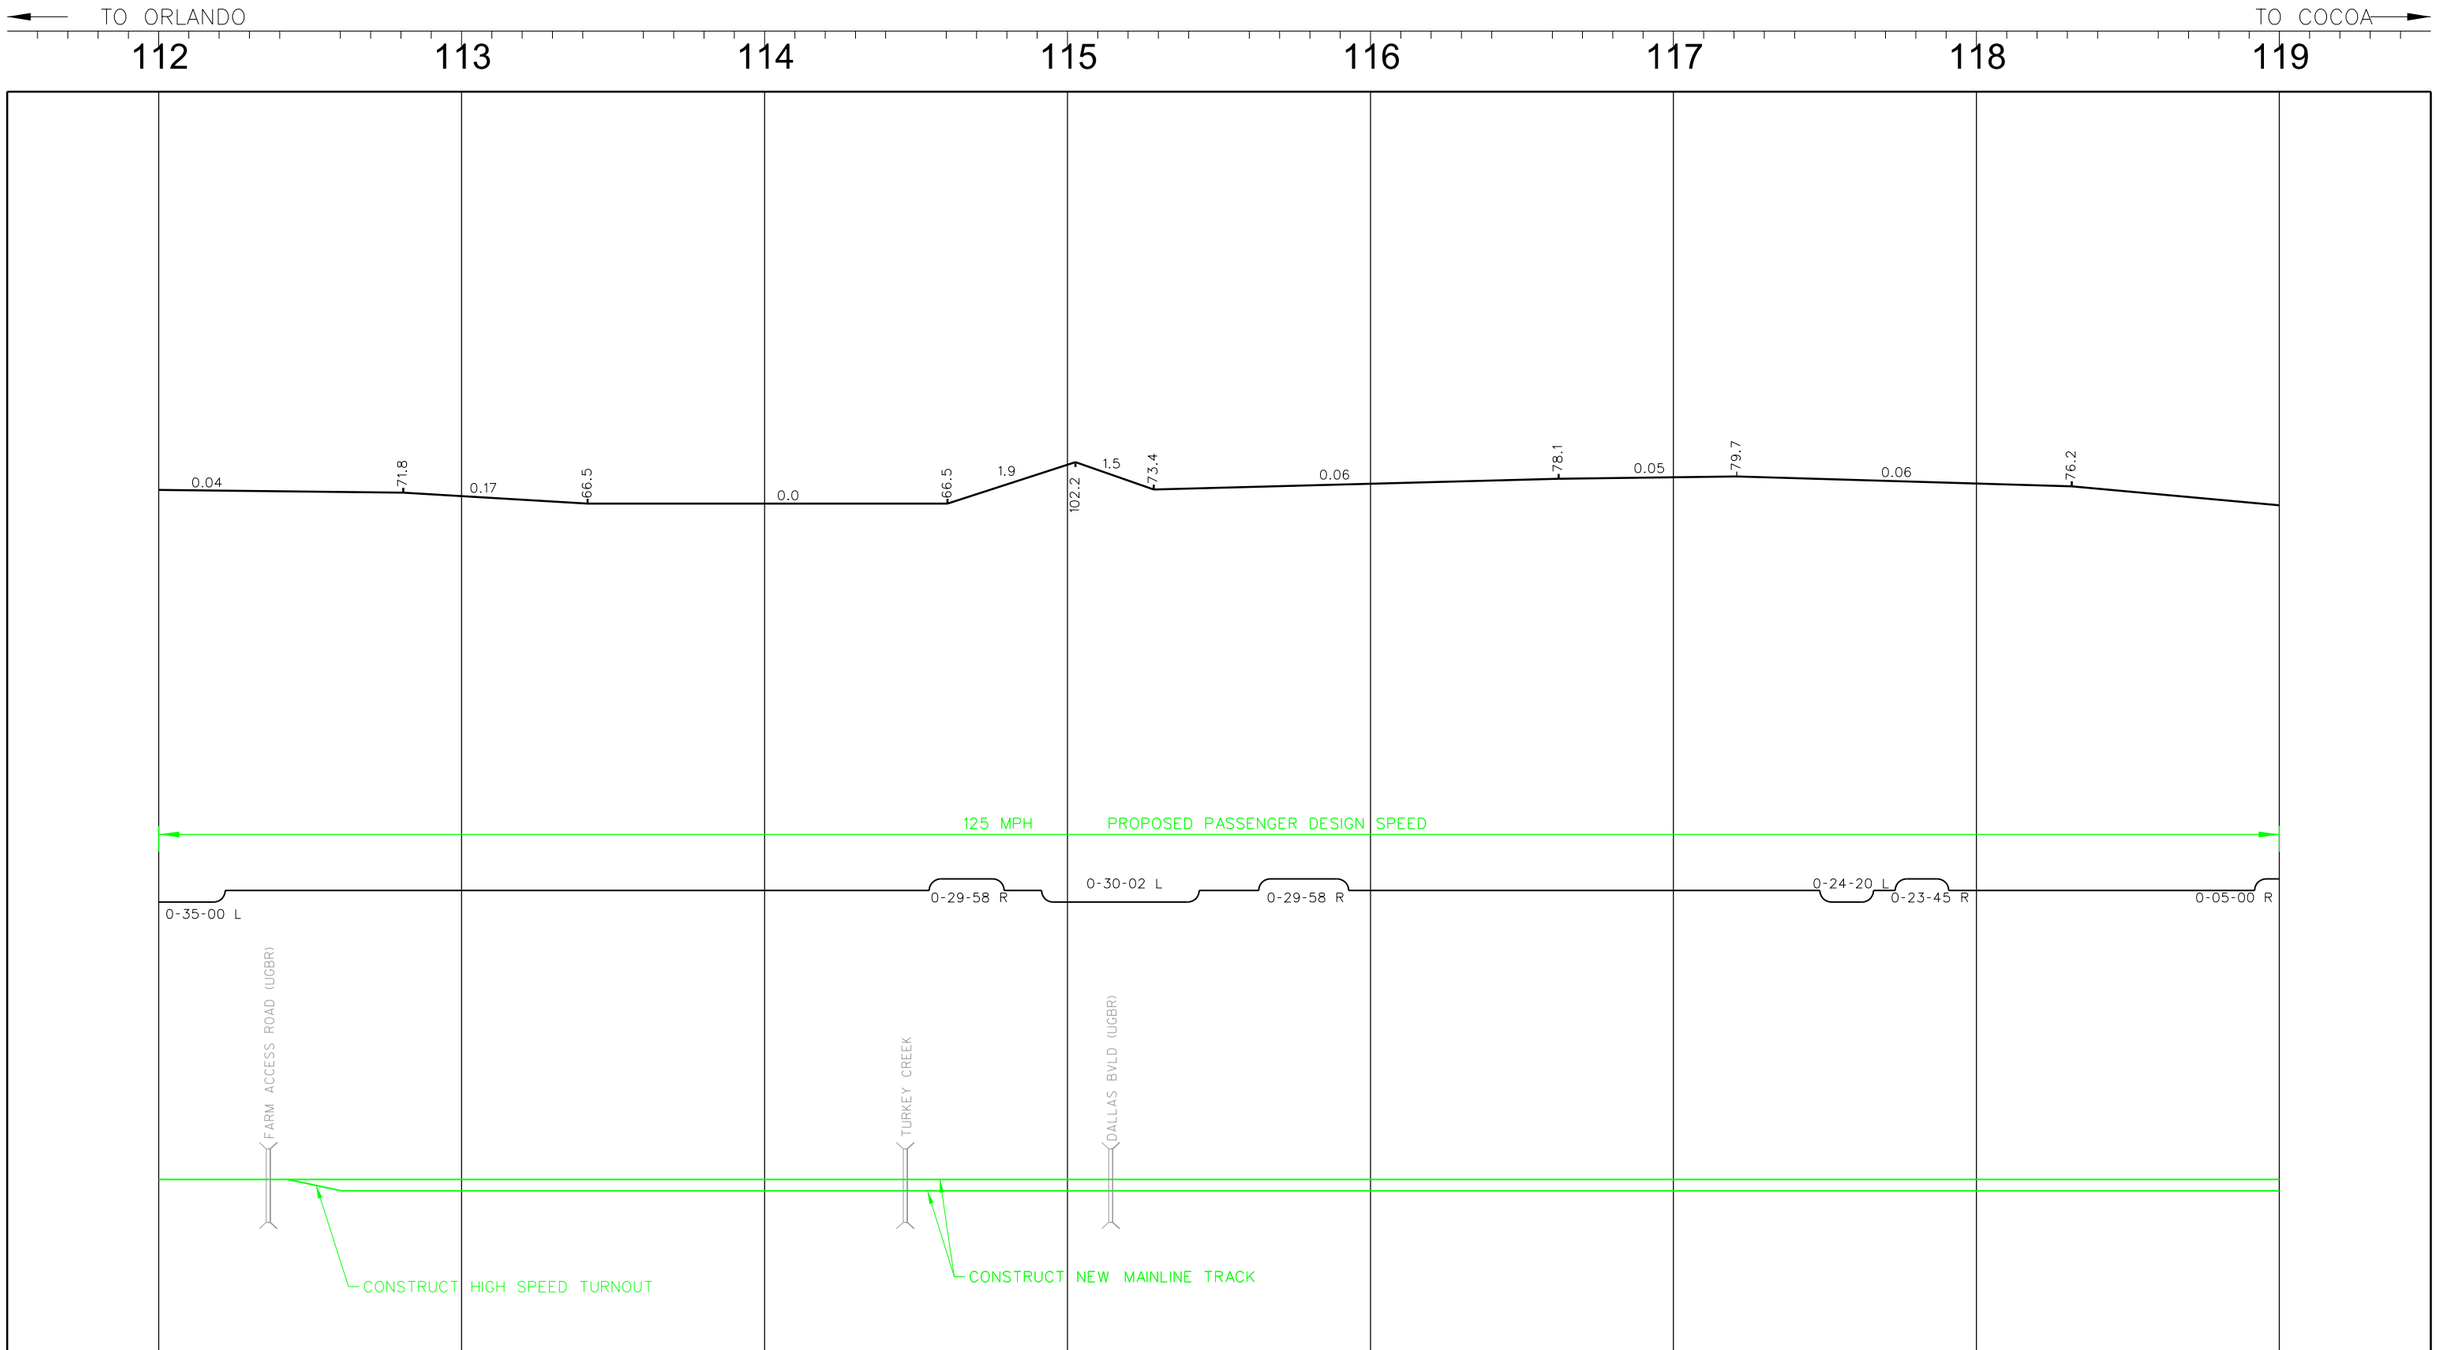

NO.	REVISIONS	BY	DATE

HNTB
8529 South Park Circle
Suite 140
Orlando, FL 32819
(407) 391-1173

ALL ABOARD FLORIDA

Designed	SBM	Drawn	CCL	Checked	JAB	Date	10/16/14

EAST/WEST HIGH SPEED PROPOSED PASSENGER SERVICE

TRACK CHART

PROJECT NO. 58875

SHEET NO. 4 OF 7

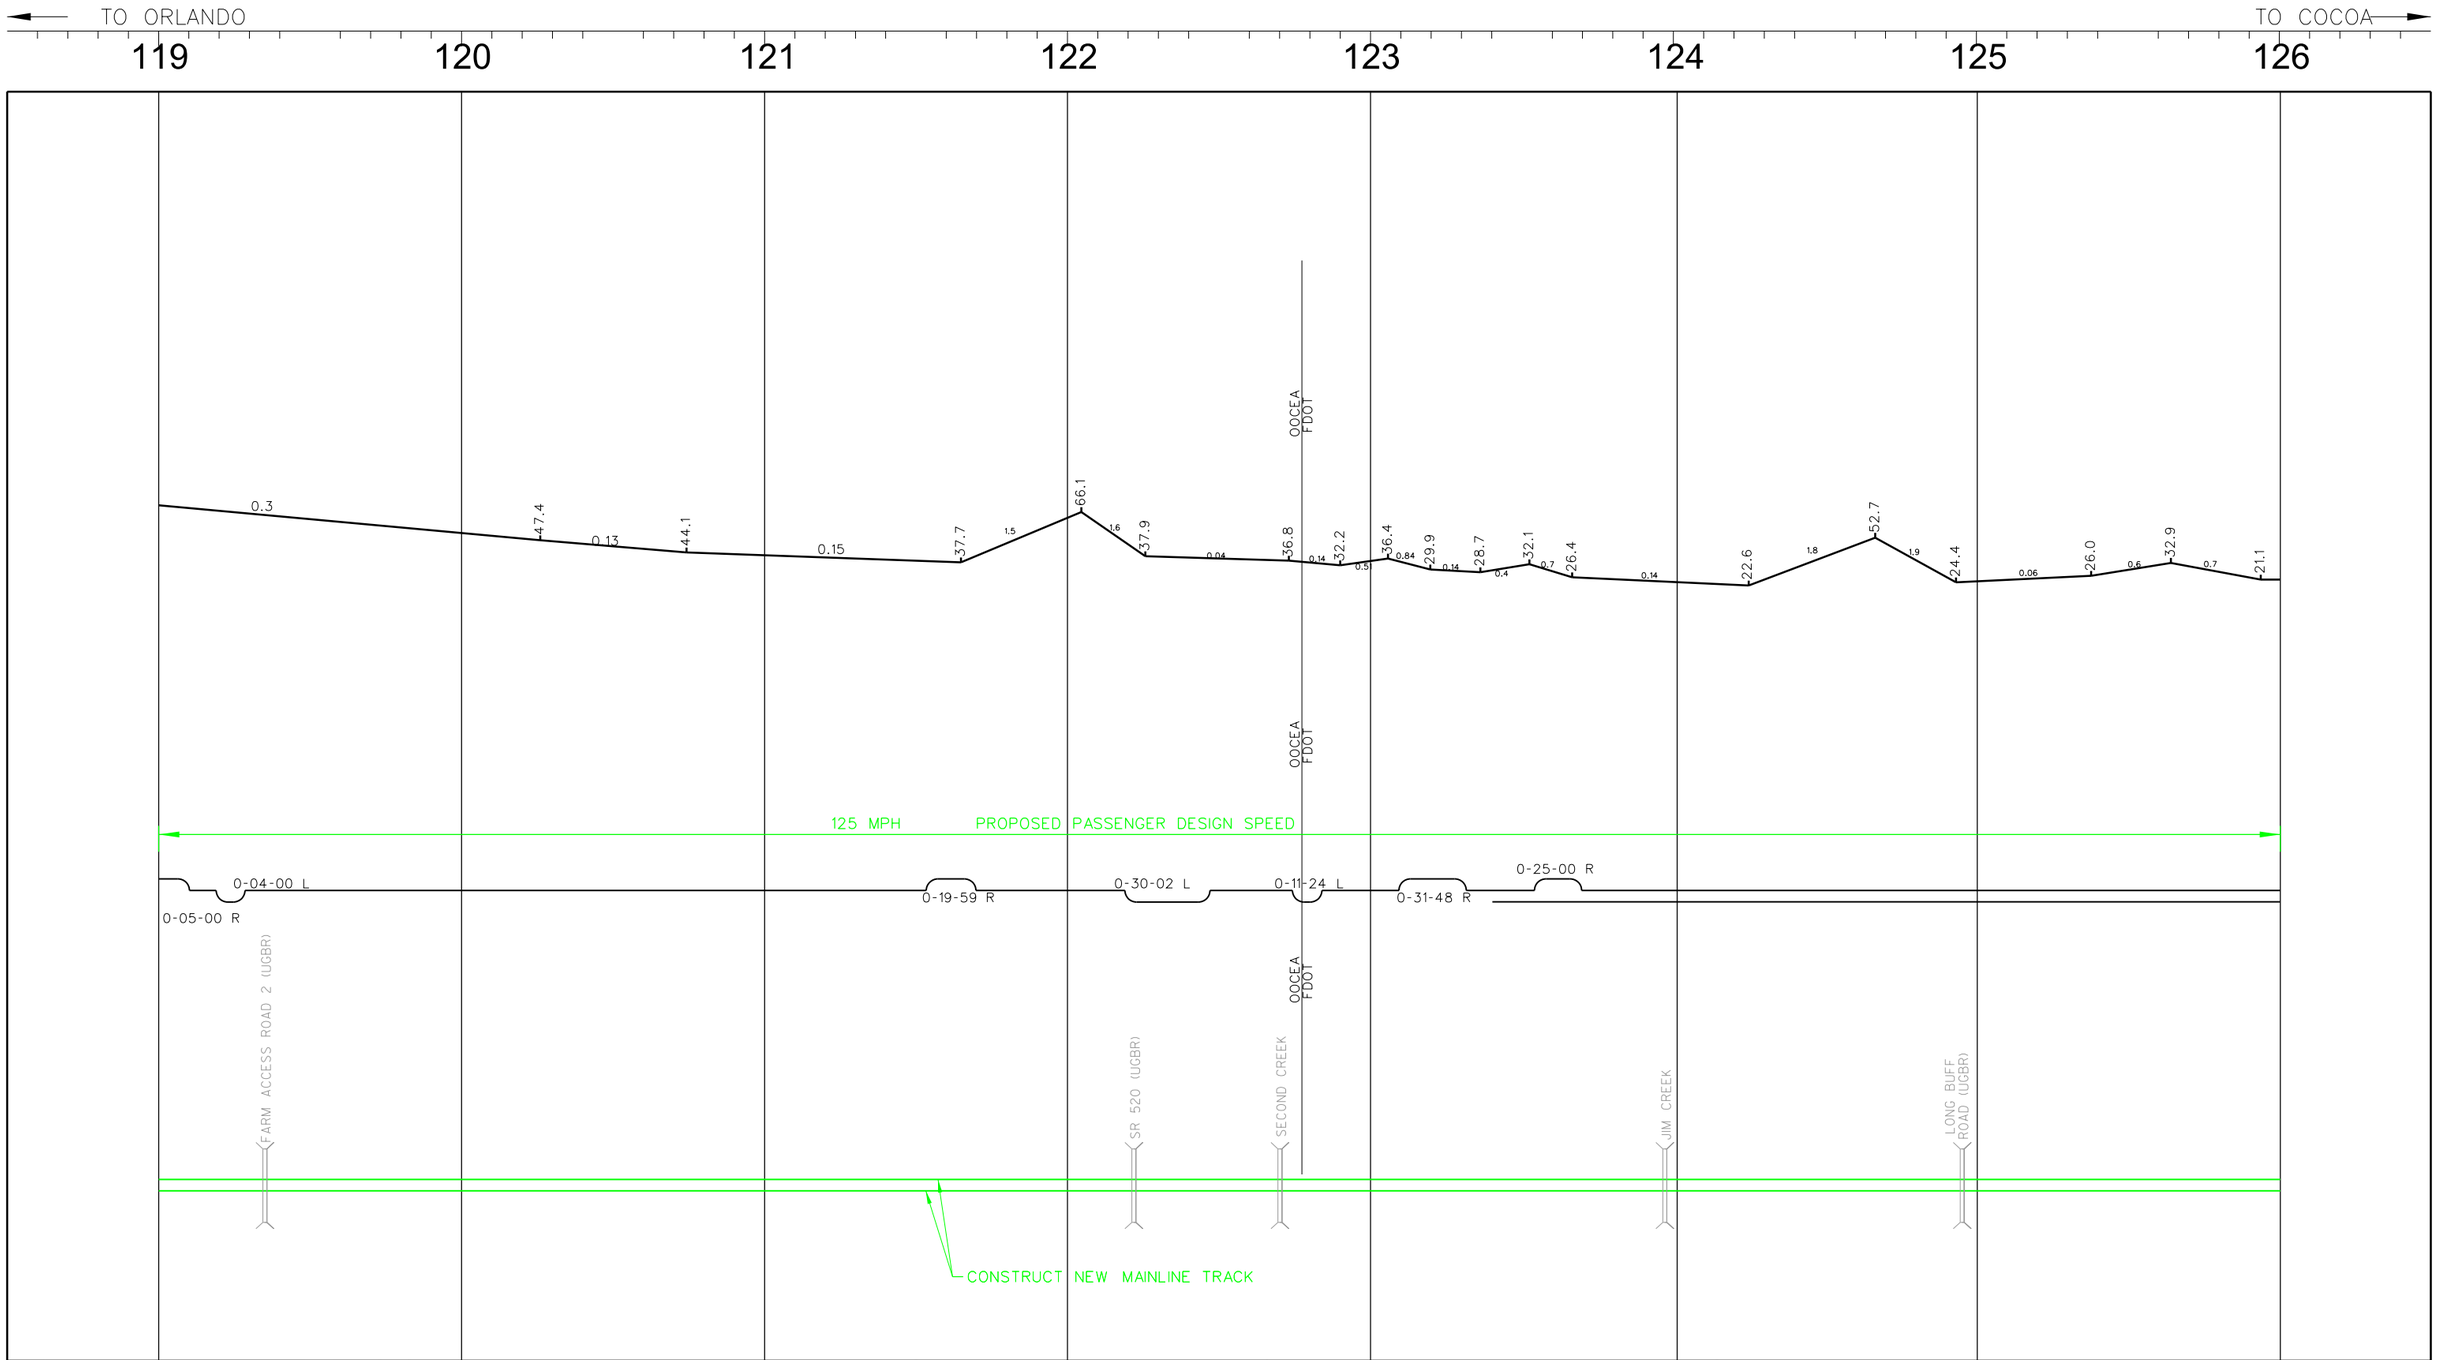

NO.	REVISIONS	BY	DATE

HNTB
8529 South Park Circle
Suite 140
Orlando, FL 32819
(407) 391-1173

ALL ABOARD FLORIDA

Designed	SBM	Drawn	CGL	Checked	JAB	Date	10/16/14

EAST/WEST HIGH SPEED PROPOSED PASSENGER SERVICE

TRACK CHART

PROJECT NO. 58875

SHEET NO. 5 OF 7

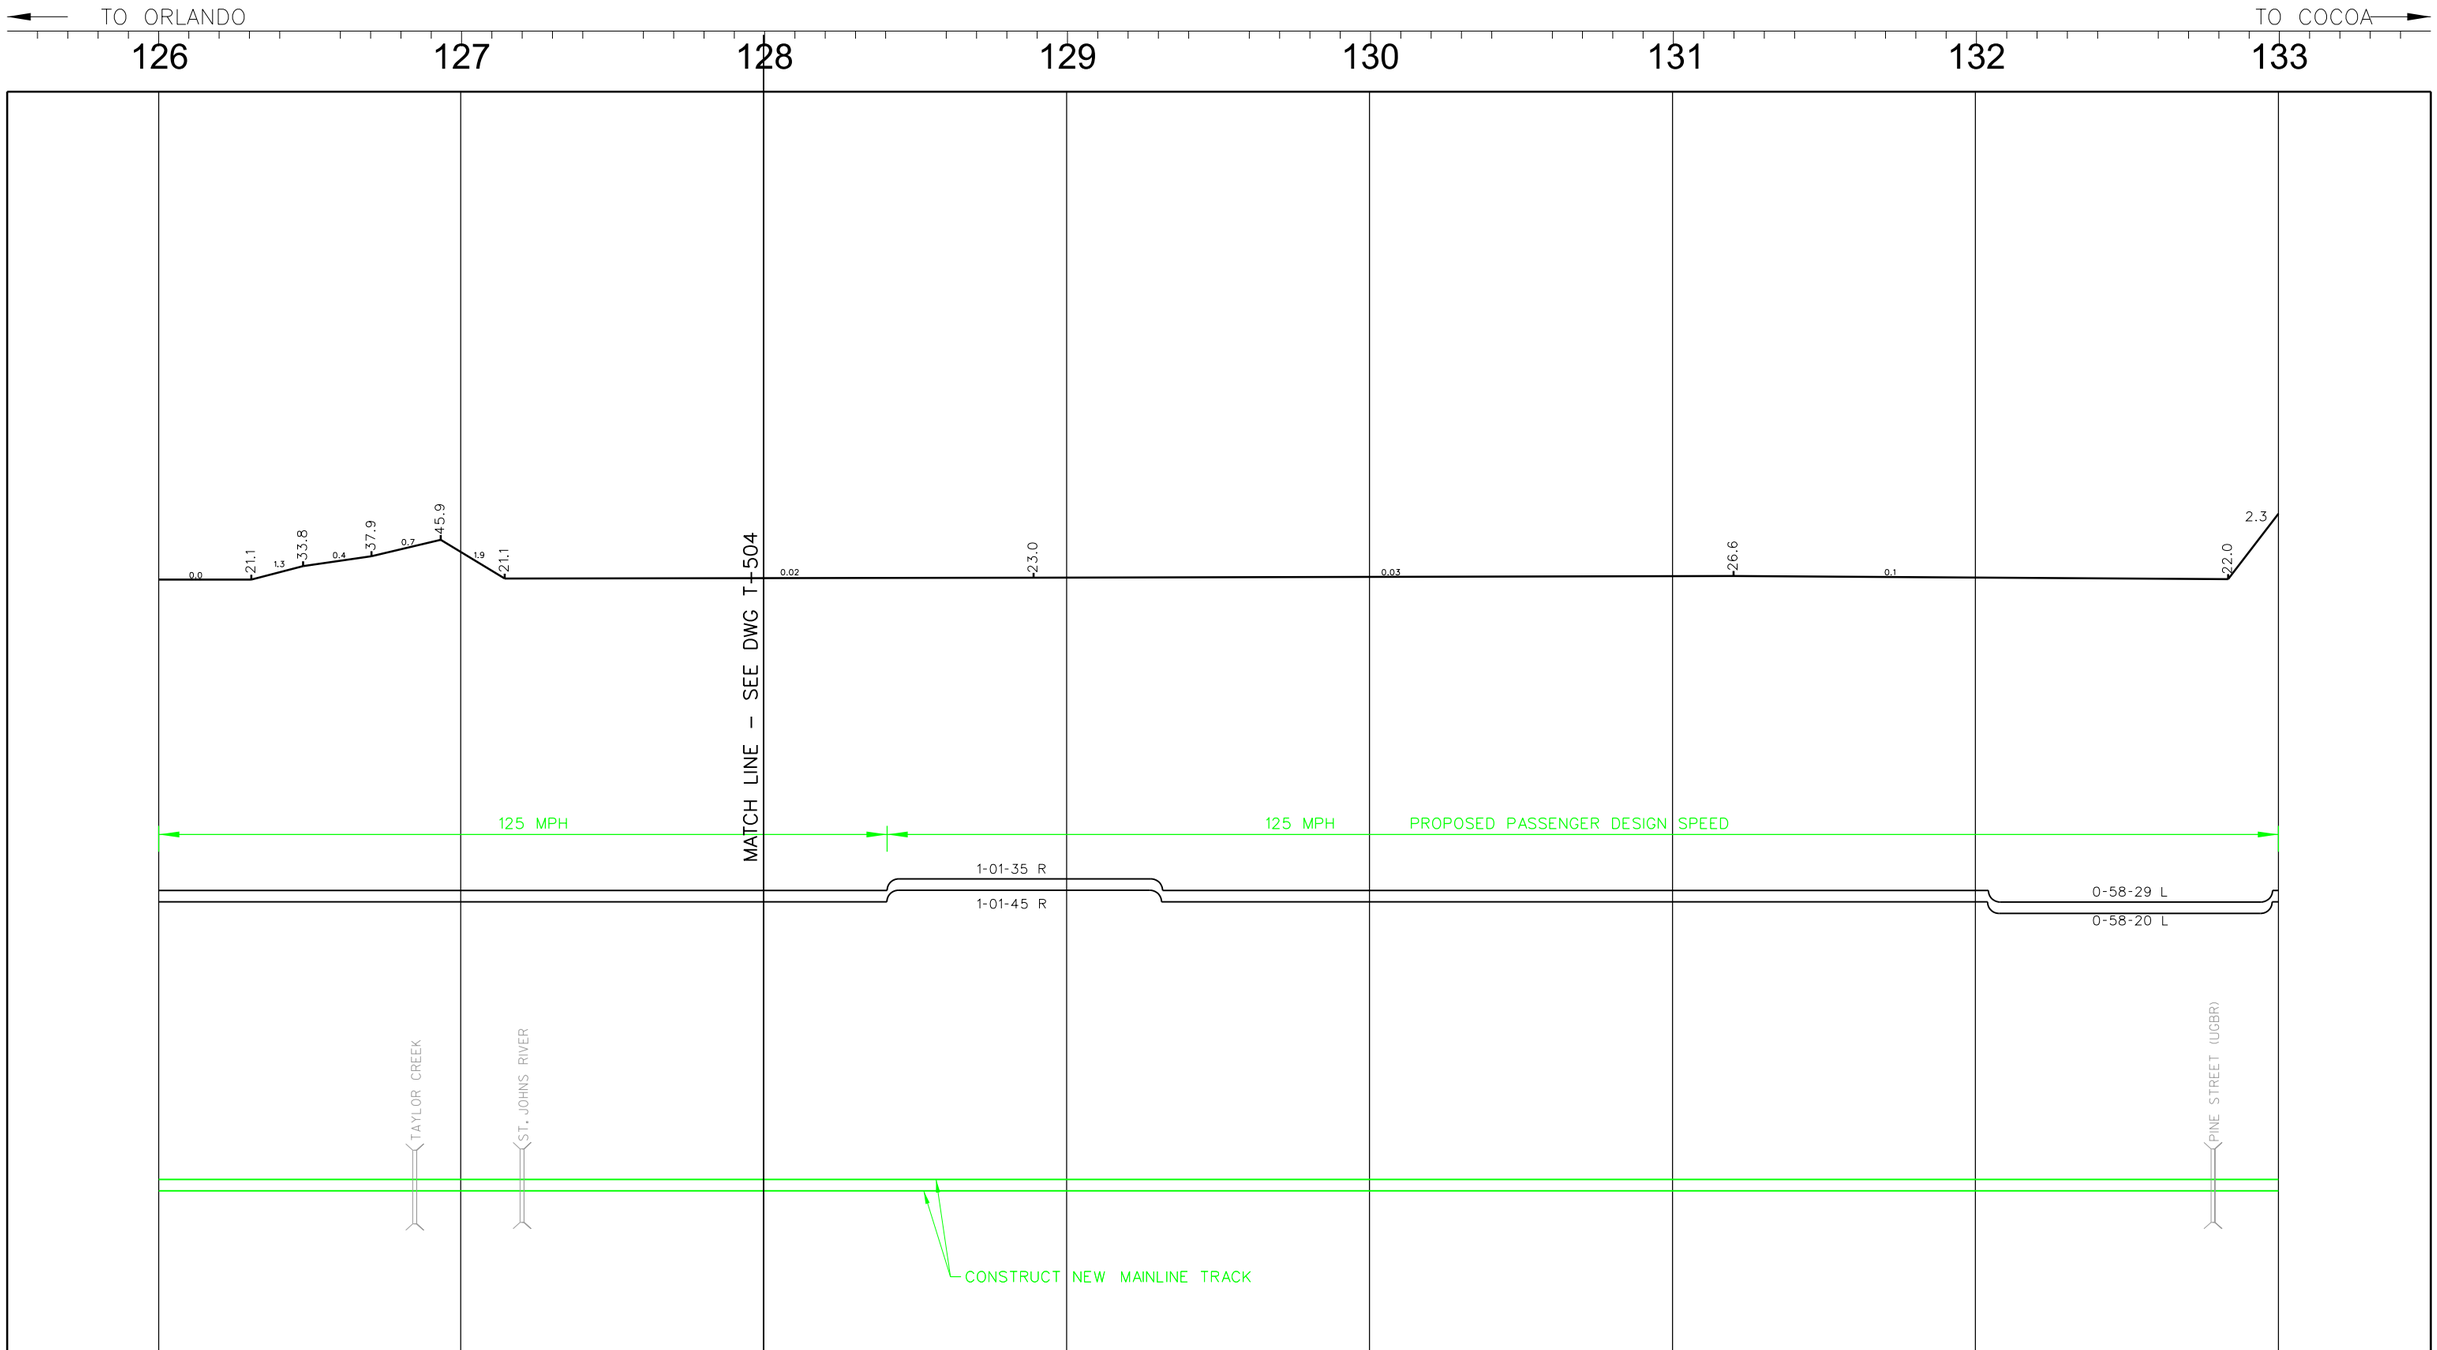

NO.	REVISIONS	BY	DATE

HNTB
8529 South Park Circle
Suite 140
Orlando, FL 32819
(407) 391-1173

ALL ABOARD FLORIDA

Designed	SBM	Drawn	CCL	Checked	JAB	Date	10/16/14

EAST/WEST HIGH SPEED PROPOSED PASSENGER SERVICE

TRACK CHART

PROJECT NO. 58875

SHEET NO. 6 OF 7

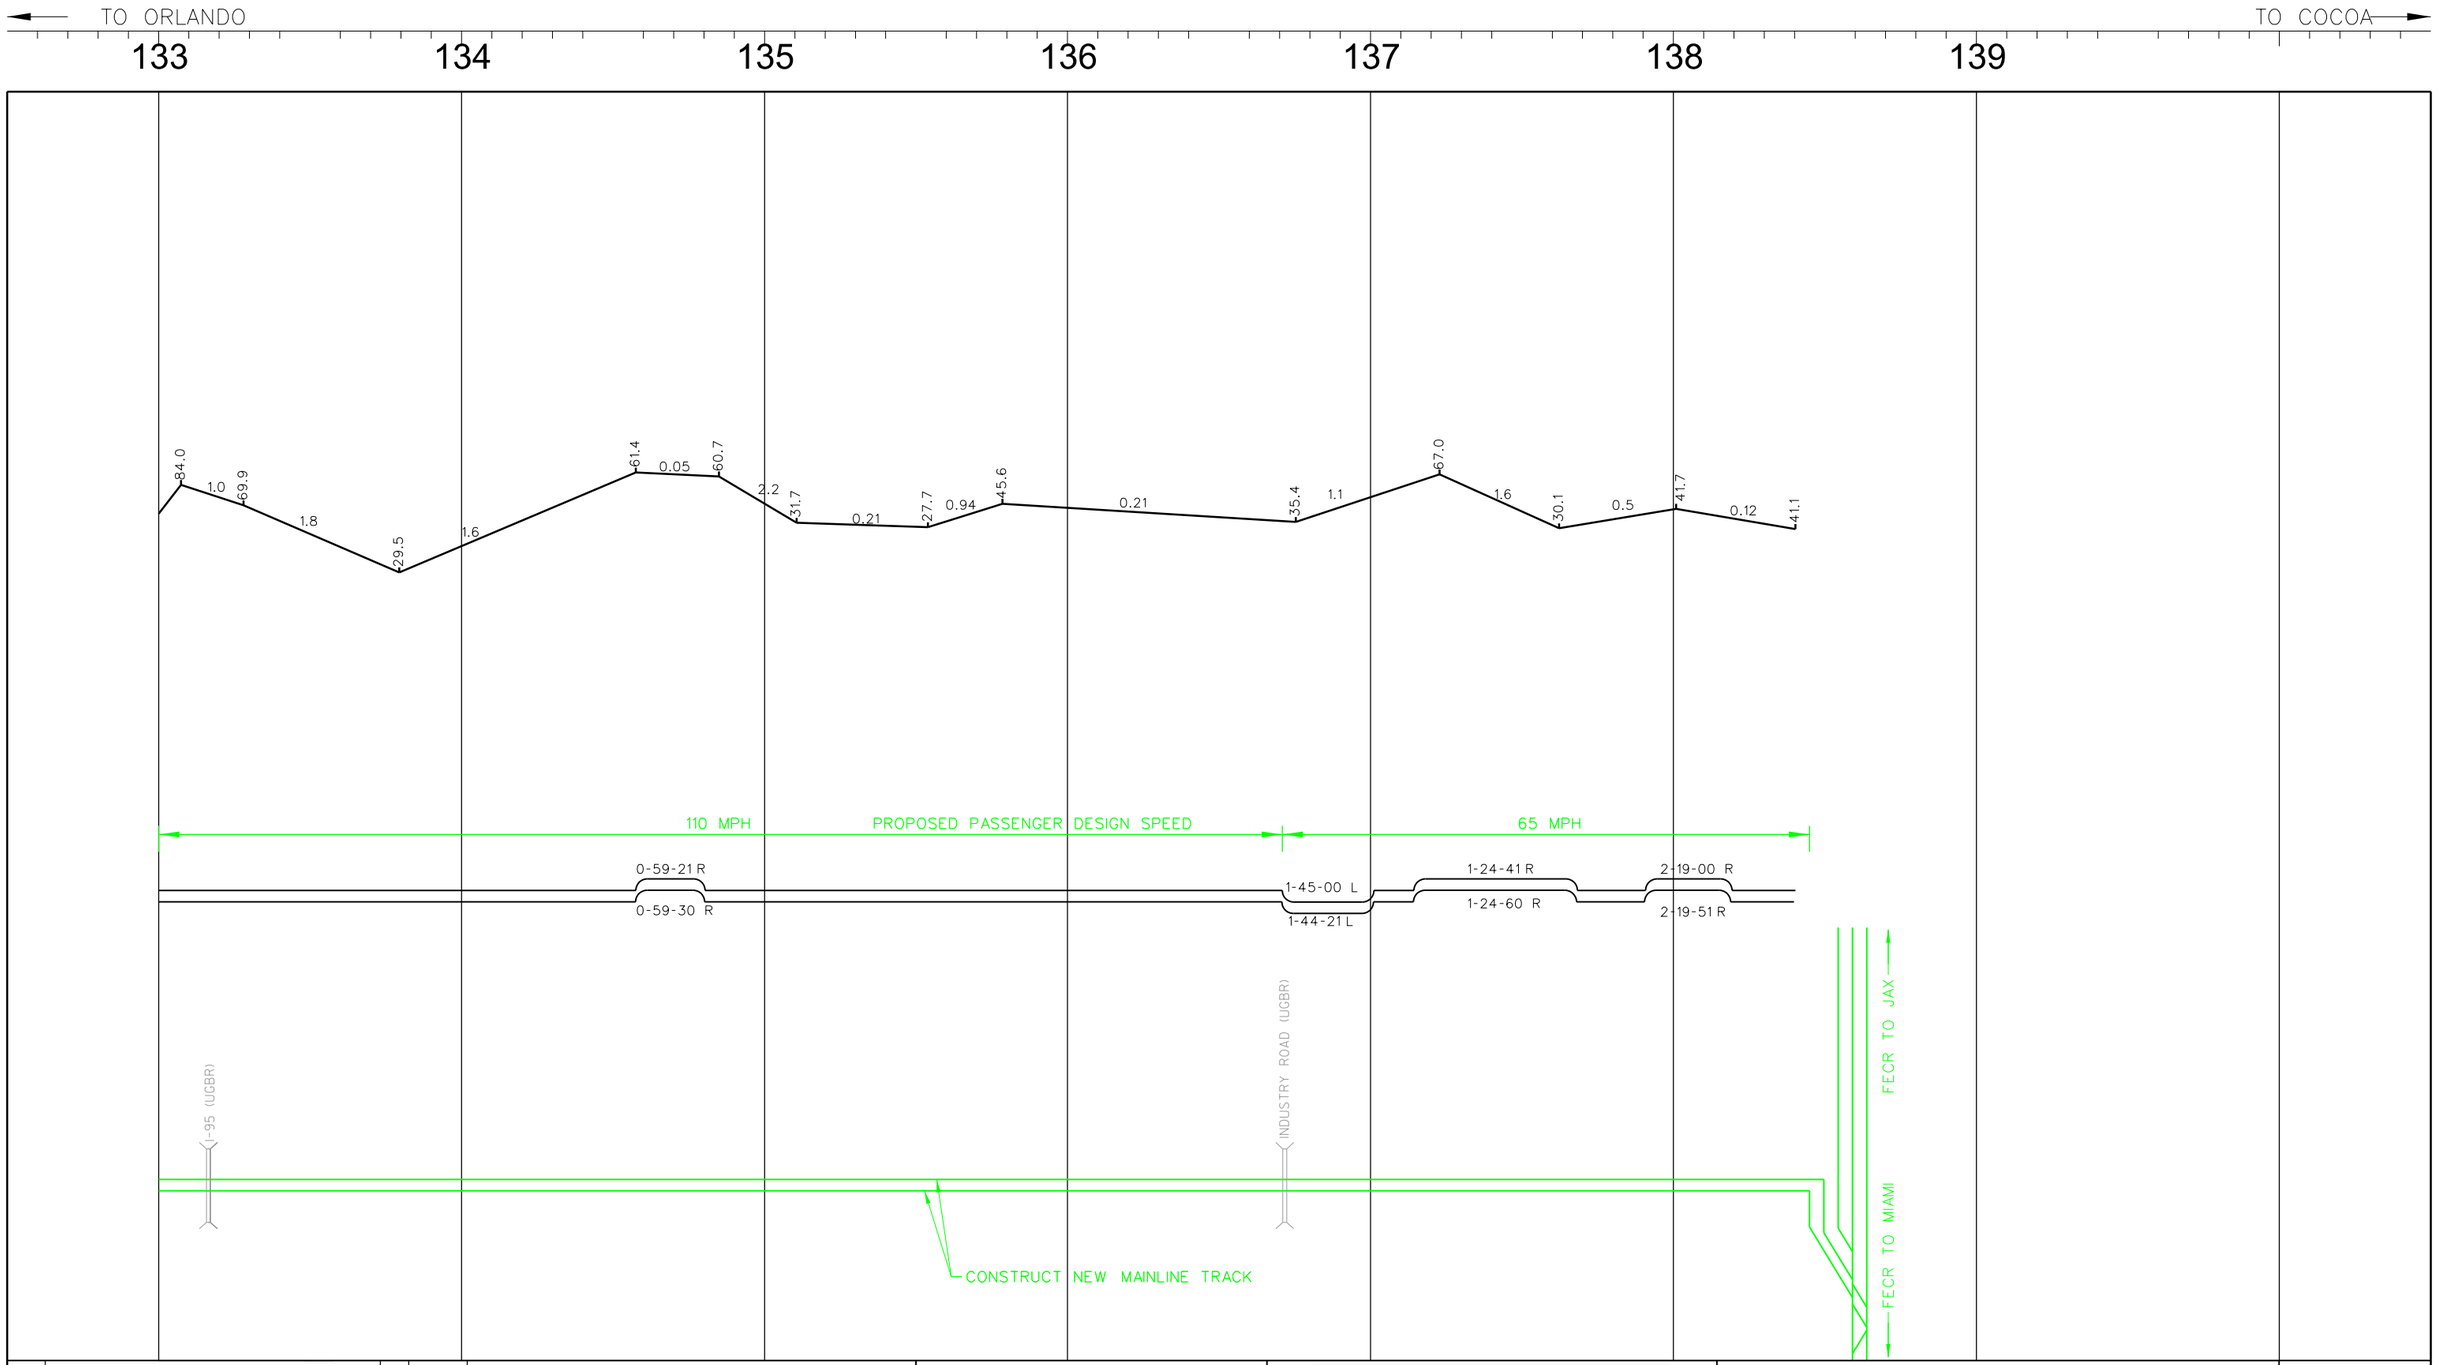

NO.	REVISIONS	BY	DATE

HNTB
8529 South Park Circle
Suite 140
Orlando, FL 32819
(407) 391-1173

ALL ABOARD FLORIDA

Designed	SBM	Drawn	CCL	Checked	JAB	Date	10/16/14

EAST/WEST HIGH SPEED PROPOSED PASSENGER SERVICE

TRACK CHART

PROJECT NO. 58875

SHEET NO. 7 OF 7